

 
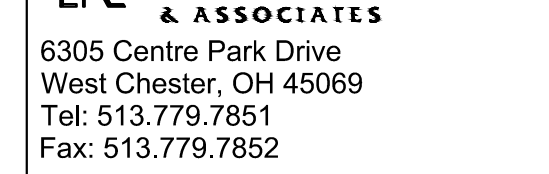
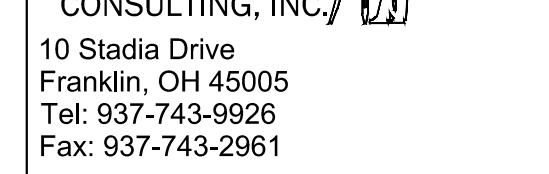
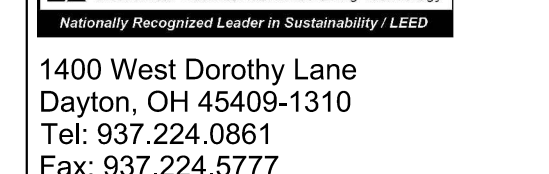
 


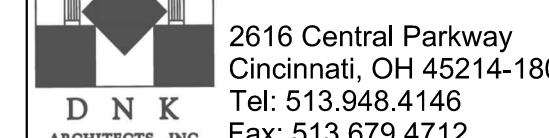

THINK CREATE REALIZ

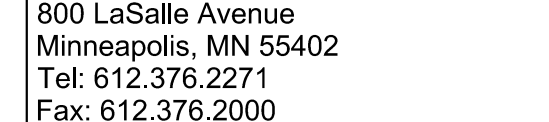

**Jewish Hospital
Patient Tower
Addition**

ISSUANCES



[illegible]

DRAWN BY RHC	PRELIMINARY DRAWING ONLY NOT TO BE USED FOR CONSTRUCTION
CHECKED BY -	
CLIENT NO. -	
PROJECT NO. -	

Zoning Plat

2 of 23

Date:	11/15/2012
-------	------------

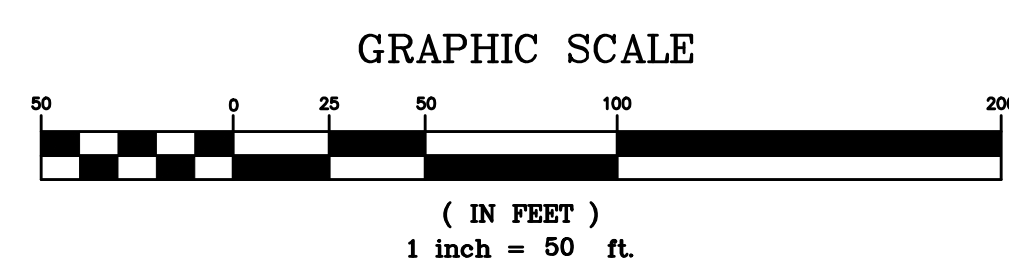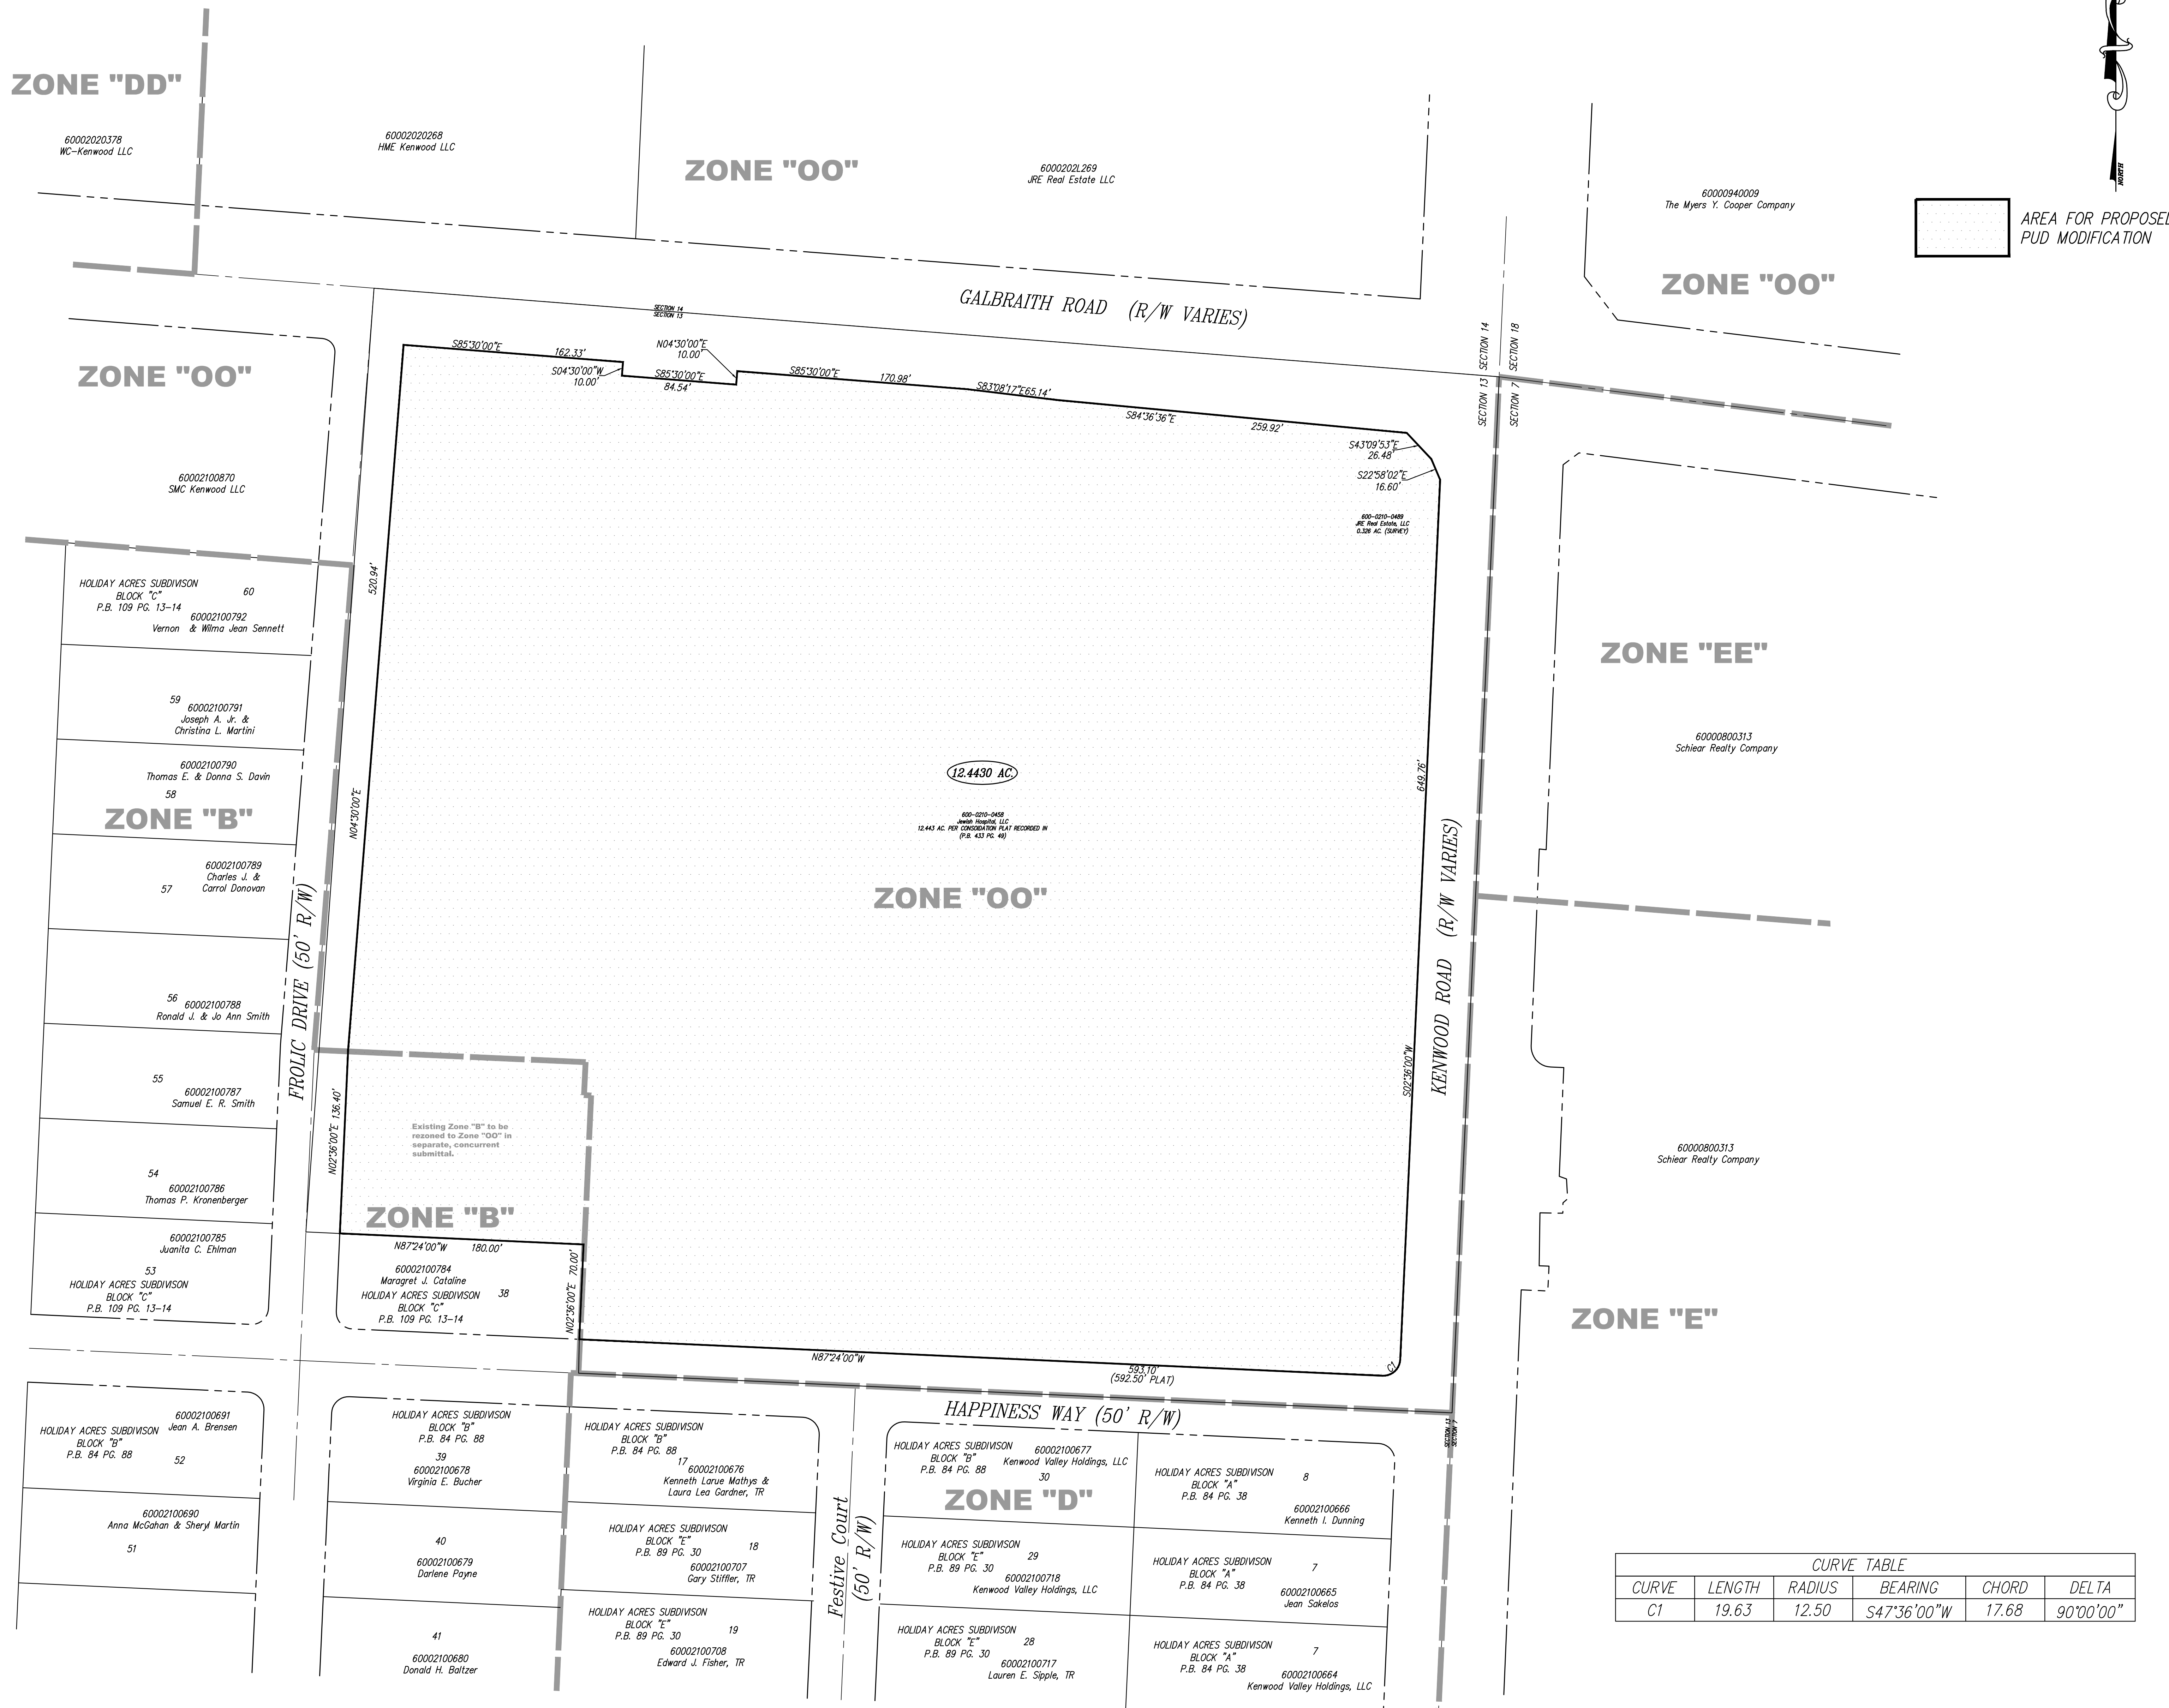

Jewish Hospital Patient Tower Addition

ISSUANCES


No.	Description	Date
1	PUD Modification	12/21/17
2	Revised PUD Modification	2/01/18

DRAWN BY RHC	PRELIMINARY DRAWING ONLY
CHECKED BY -	
CLIENT NO. -	
PROJECT NO. -	

NOT TO BE USED FOR CONSTRUCTION



Ruth Campbell OH # 7628 Expires 12/31/2013
--

DEMOLITION PLAN

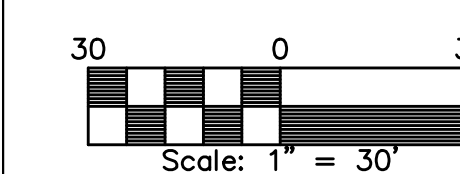

4 of 23

Date: 12/20/2012

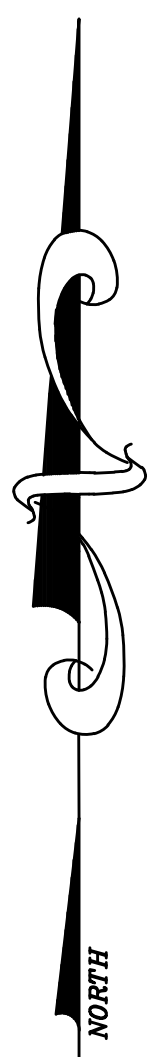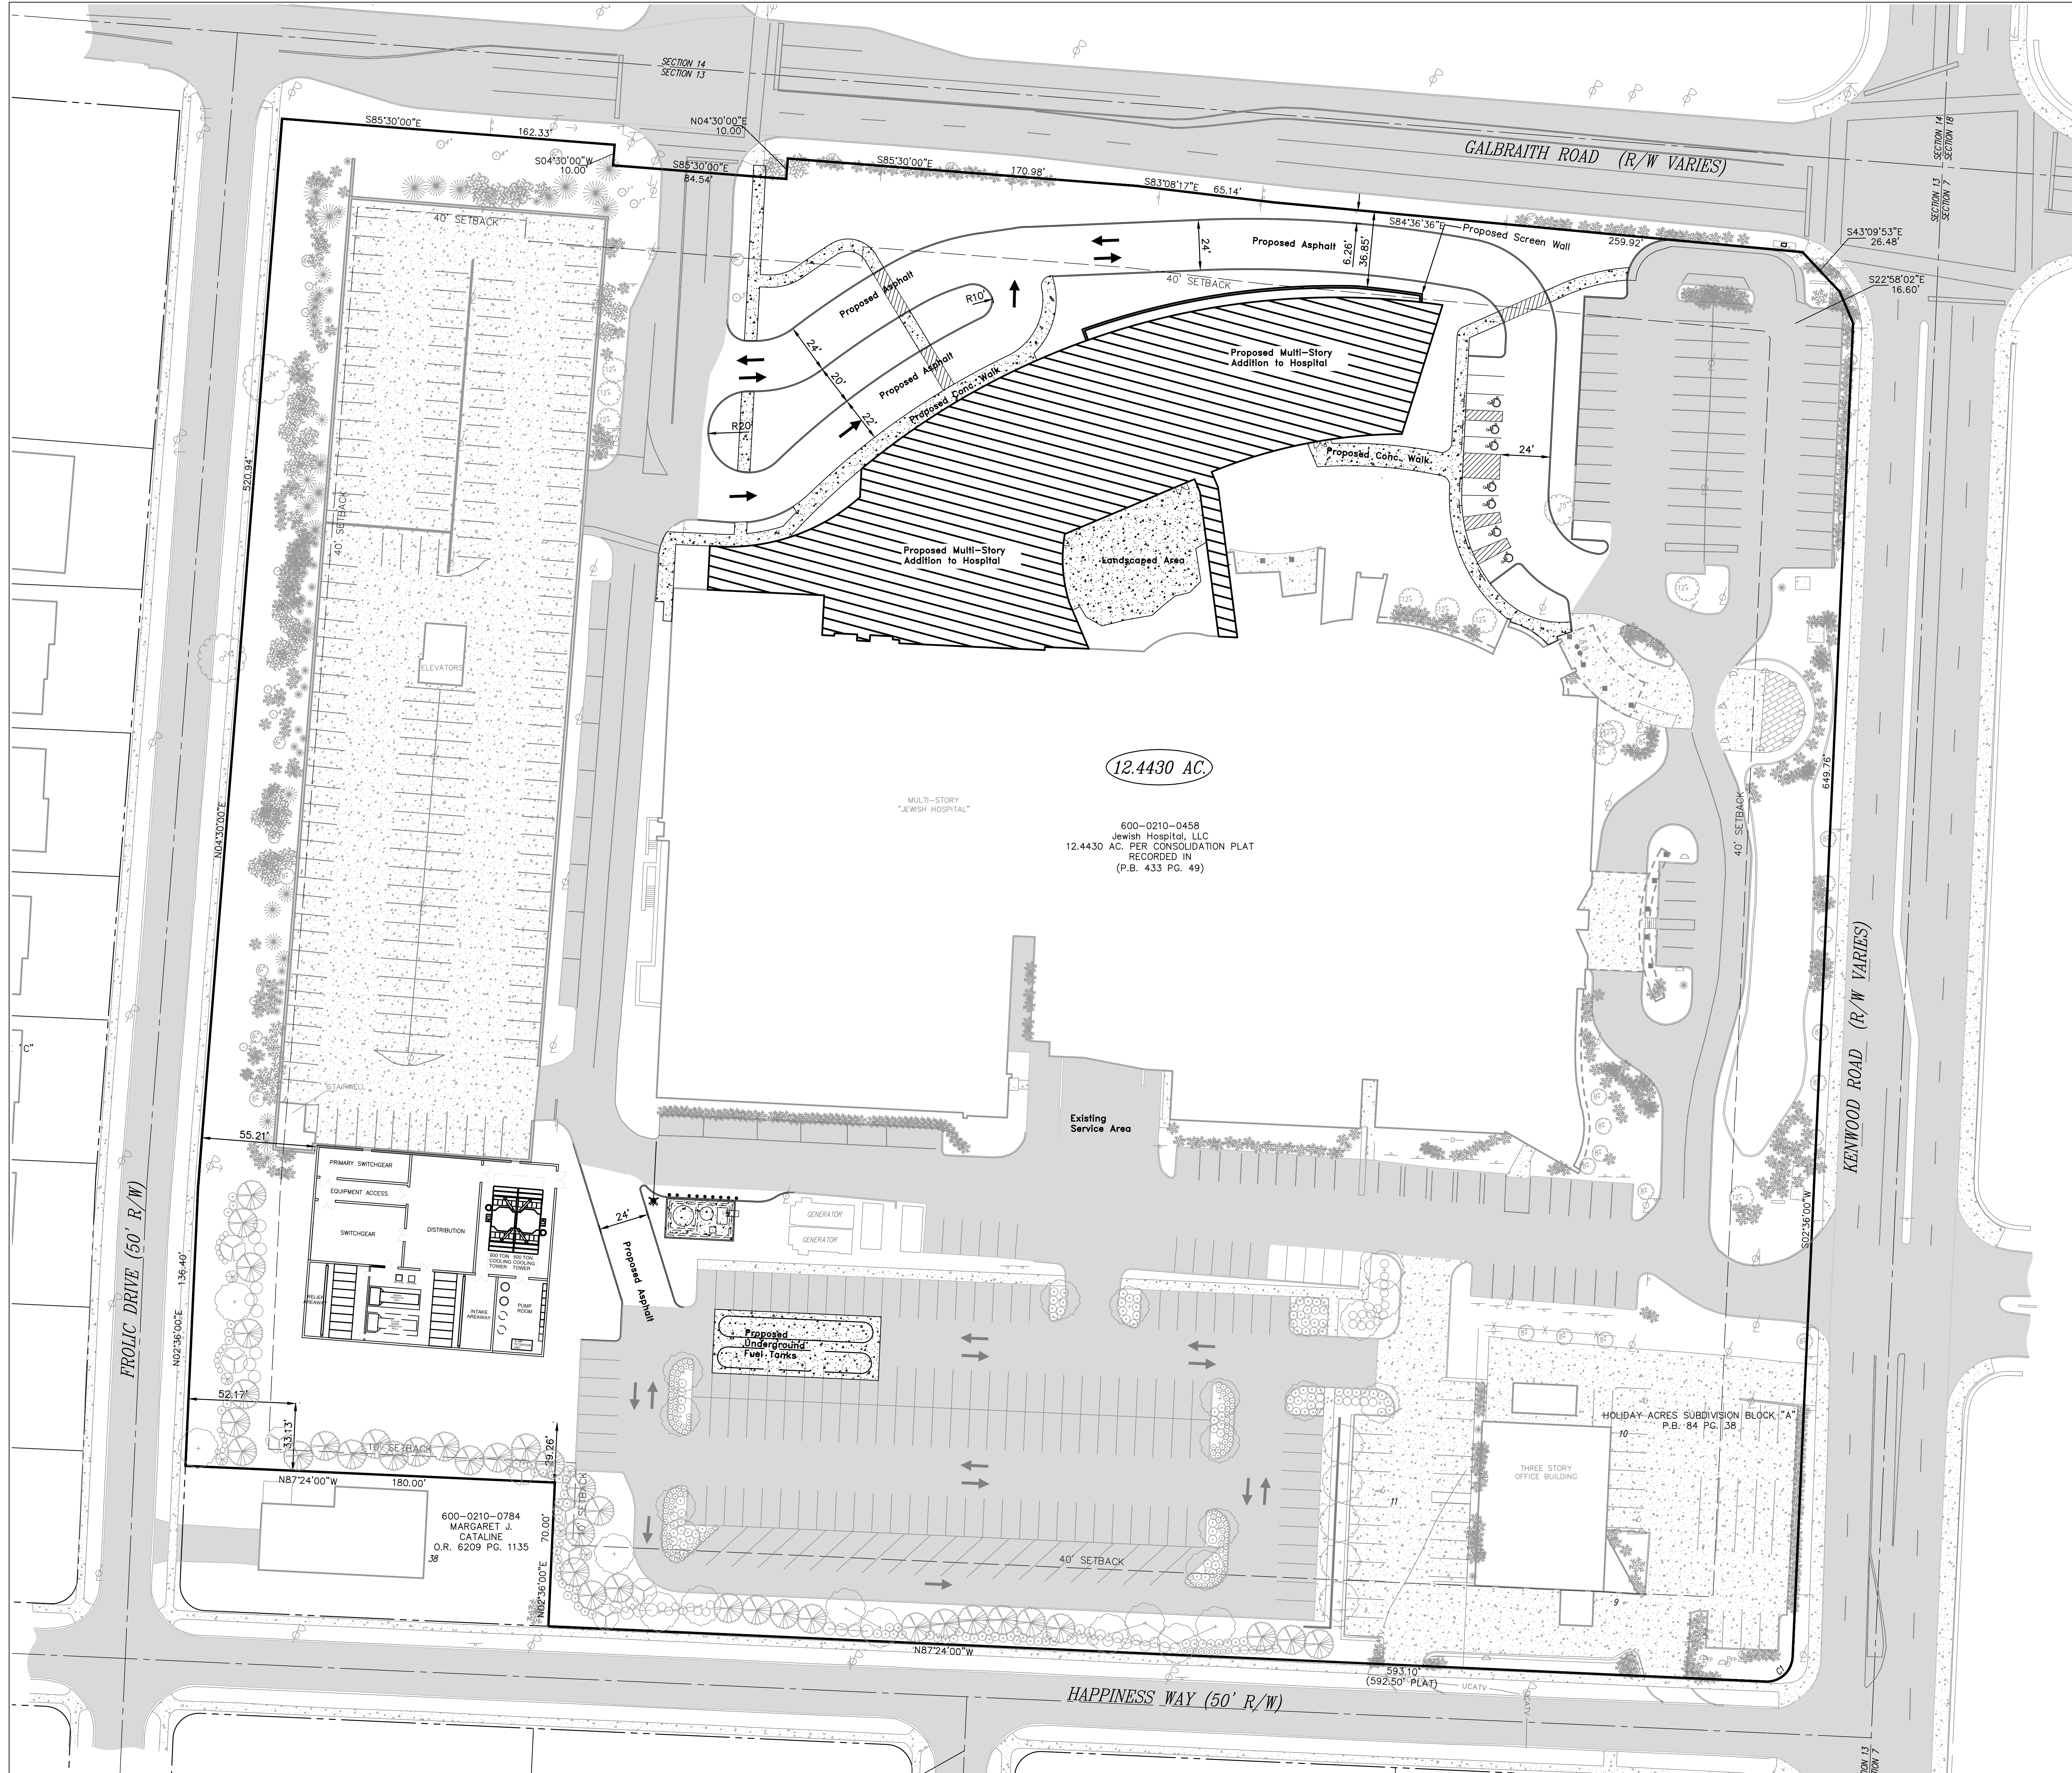

424 East Fourth Street
Cincinnati, OH 45202
T 513.241.4474 F 513.241.0081
thinkchamplin.com

THINK CREATE REALIZE

AECOM
800 LaSalle Avenue
Minneapolis, MN 55402
Tel: 612.376.2271
Fax: 612.376.2000

D N K
2616 Central Parkway
Cincinnati, OH 45214-1806
Tel: 513.948.4146
Fax: 513.679.4712

THP
100 East Eighth Street
Cincinnati, OH 45202-2133
Tel: 513.241.3222
Fax: 513.241.2981

Heapy Engineering
1400 West Dorothy Lane
Dayton, OH 45409-1310
Tel: 937.224.0861
Fax: 937.224.5777

WYCO
CONSULTING, INC.
10 Stadia Drive
Franklin, OH 45005
Tel: 937-743-9926
Fax: 937-743-2961

RKLEINGERS & ASSOCIATES
6305 Centre Park Drive
West Chester, OH 45069
Tel: 513.779.7851
Fax: 513.779.7852

The Jewish Hospital
+ MERCYHEALTH

THE JEWISH HOSPITAL
4777 EAST
CINCINNATI, OH 45236

**Jewish Hospital
Patient Tower
Addition**

ISSUANCES


No.	Description	Date
1	PUD Modification	12/21/12
2	Revised PUD Modification	2/01/13

DRAWN BY RHC	PRELIMINARY DRAWING ONLY
CHECKED BY -	
CLIENT NO. -	
PROJECT NO. -	
NOT TO BE USED FOR CONSTRUCTION	
Ruth Campbell Off # 7628 Expires 12/31/2013	

**PROPOSED
LOCATION PLAN**
30 0 30
Scale: 1" = 30'

5 of 23

Date:
12/20/2012

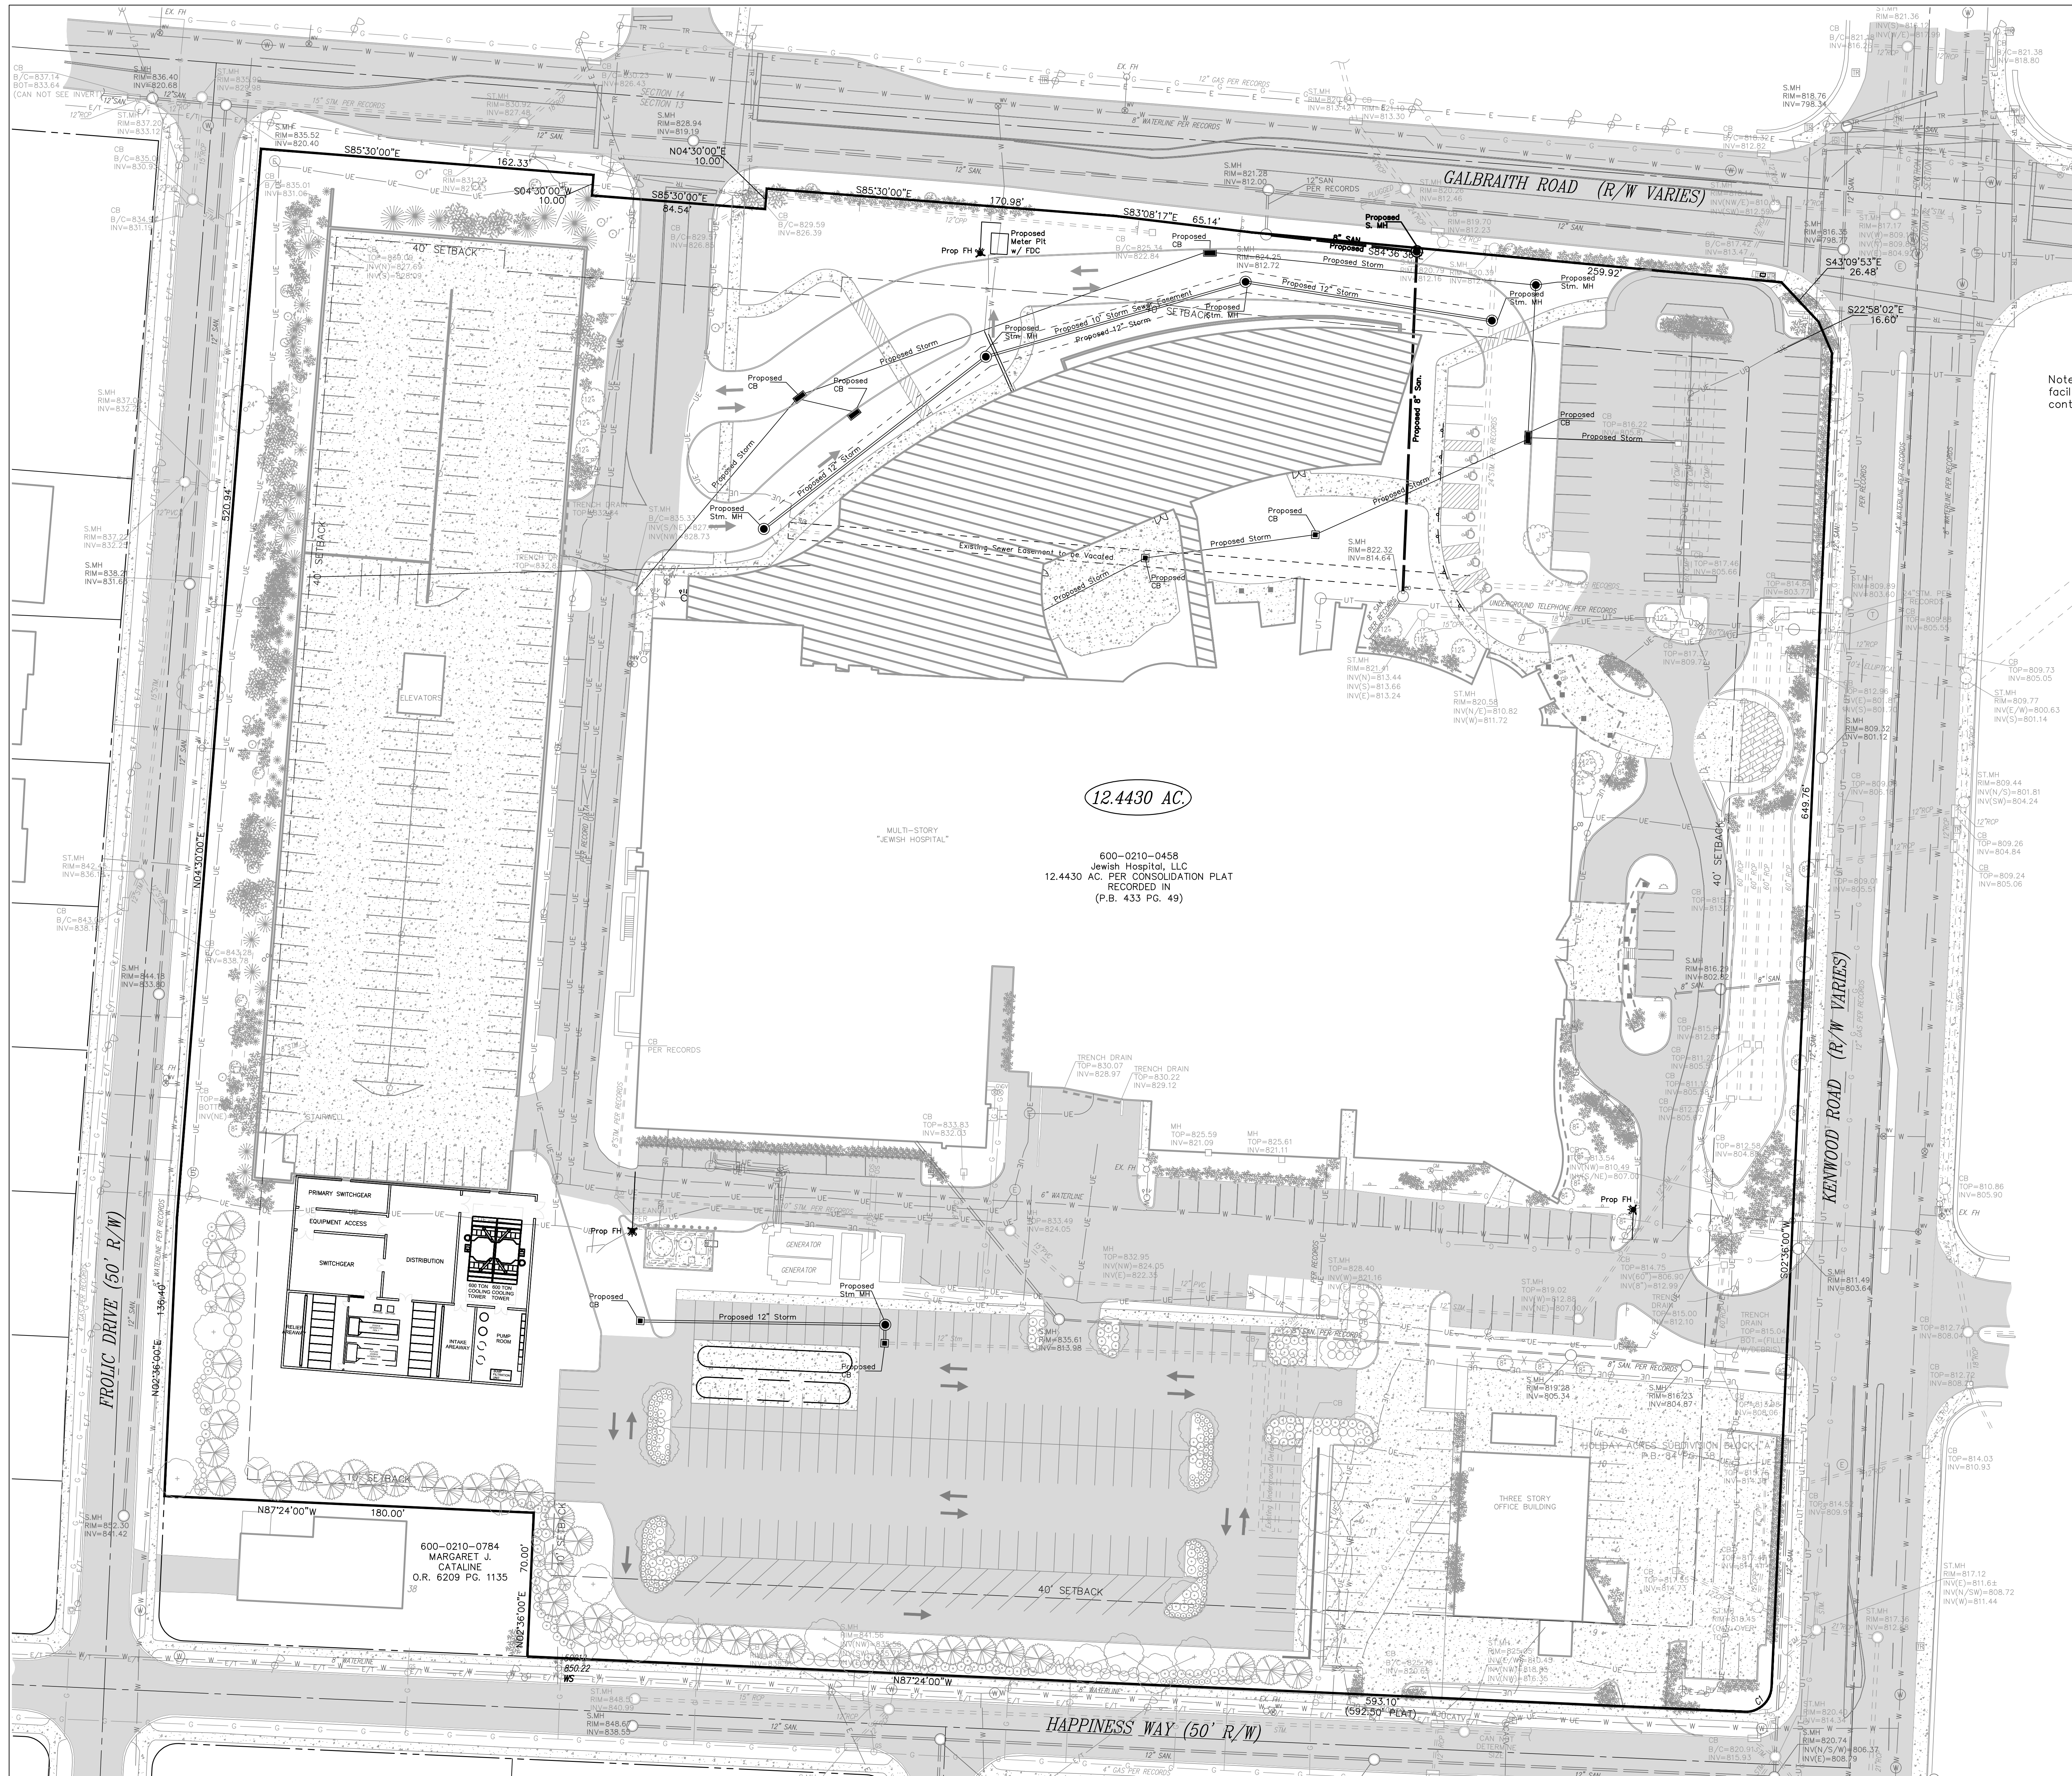

Note: Existing underground detention facilities shall remain in place and continue to be utilized.



424 East Fourth Street
Cincinnati, OH 45202
T 513.241.4474 F 513.241.0081
thinkchamplin.com

THINK CREATE REALIZE

AECOM
800 LaSalle Avenue
Minneapolis, MN 55402
Tel: 612.376.2271
Fax: 612.376.2000

D N K
2616 Central Parkway
Cincinnati, OH 45214-1806
Tel: 513.948.4146
Fax: 513.974.7172

THP
100 East Eighth Street
Cincinnati, OH 45202-2133
Tel: 513.241.3222
Fax: 513.241.2981

Heapy Engineering
1400 West Dorothy Lane
Dayton, OH 45409-1310
Tel: 937.224.0861
Fax: 937.224.5777

WYCO
CONSULTING, INC.
10 Stedra Drive
Franklin, OH 45005
Tel: 937-743-9926
Fax: 937-743-2961

KLEINGERS & ASSOCIATES
6305 Centre Park Drive
West Chester, OH 45069
Tel: 513.779.7851
Fax: 513.779.7852

The Jewish Hospital
+ MERCYHEALTH

THE JEWISH HOSPITAL
4777 EAST
CINCINNATI, OH 45236

Jewish Hospital Patient Tower Addition

ISSUANCES

No.	Description	Date
1	PUD Modification	12/21/12
2	Revised PUD Modification	2/01/13

DRAWN BY RHC	PRELIMINARY DRAWING ONLY
CHECKED BY -	
CLIENT NO. -	
PROJECT NO. -	








PROPOSED
UTILITY PLAN
Scale: 1" = 30'



H:\Engineering\2012\12\10\JH\DWG\031101948A003.dwg, 2/12/2013 2:22:35 PM, mlkz



THINK CREATE REALIZ

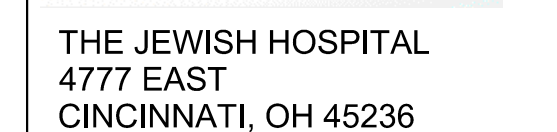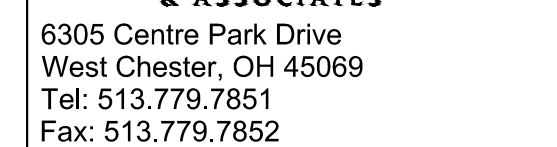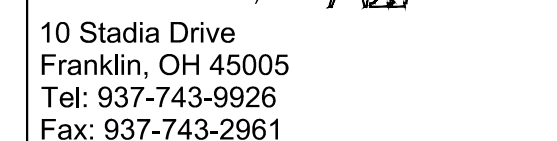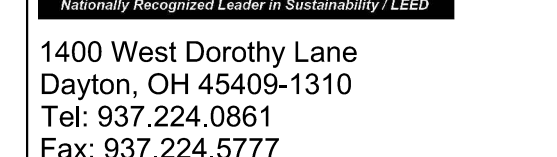 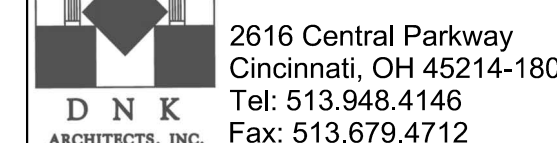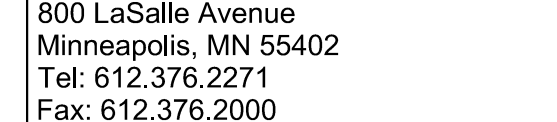

Jewish Hospital Patient Tower Addition

ISSUANCES

No.	Description	Date
1	PUD Modification	12/21/17
2	Revised PUD Modification	2/01/18

[illegible]

RHC

CHECKED BY _____

CLIENT NO. _____

[illegible]

PR


30

	Sc

7

12/20



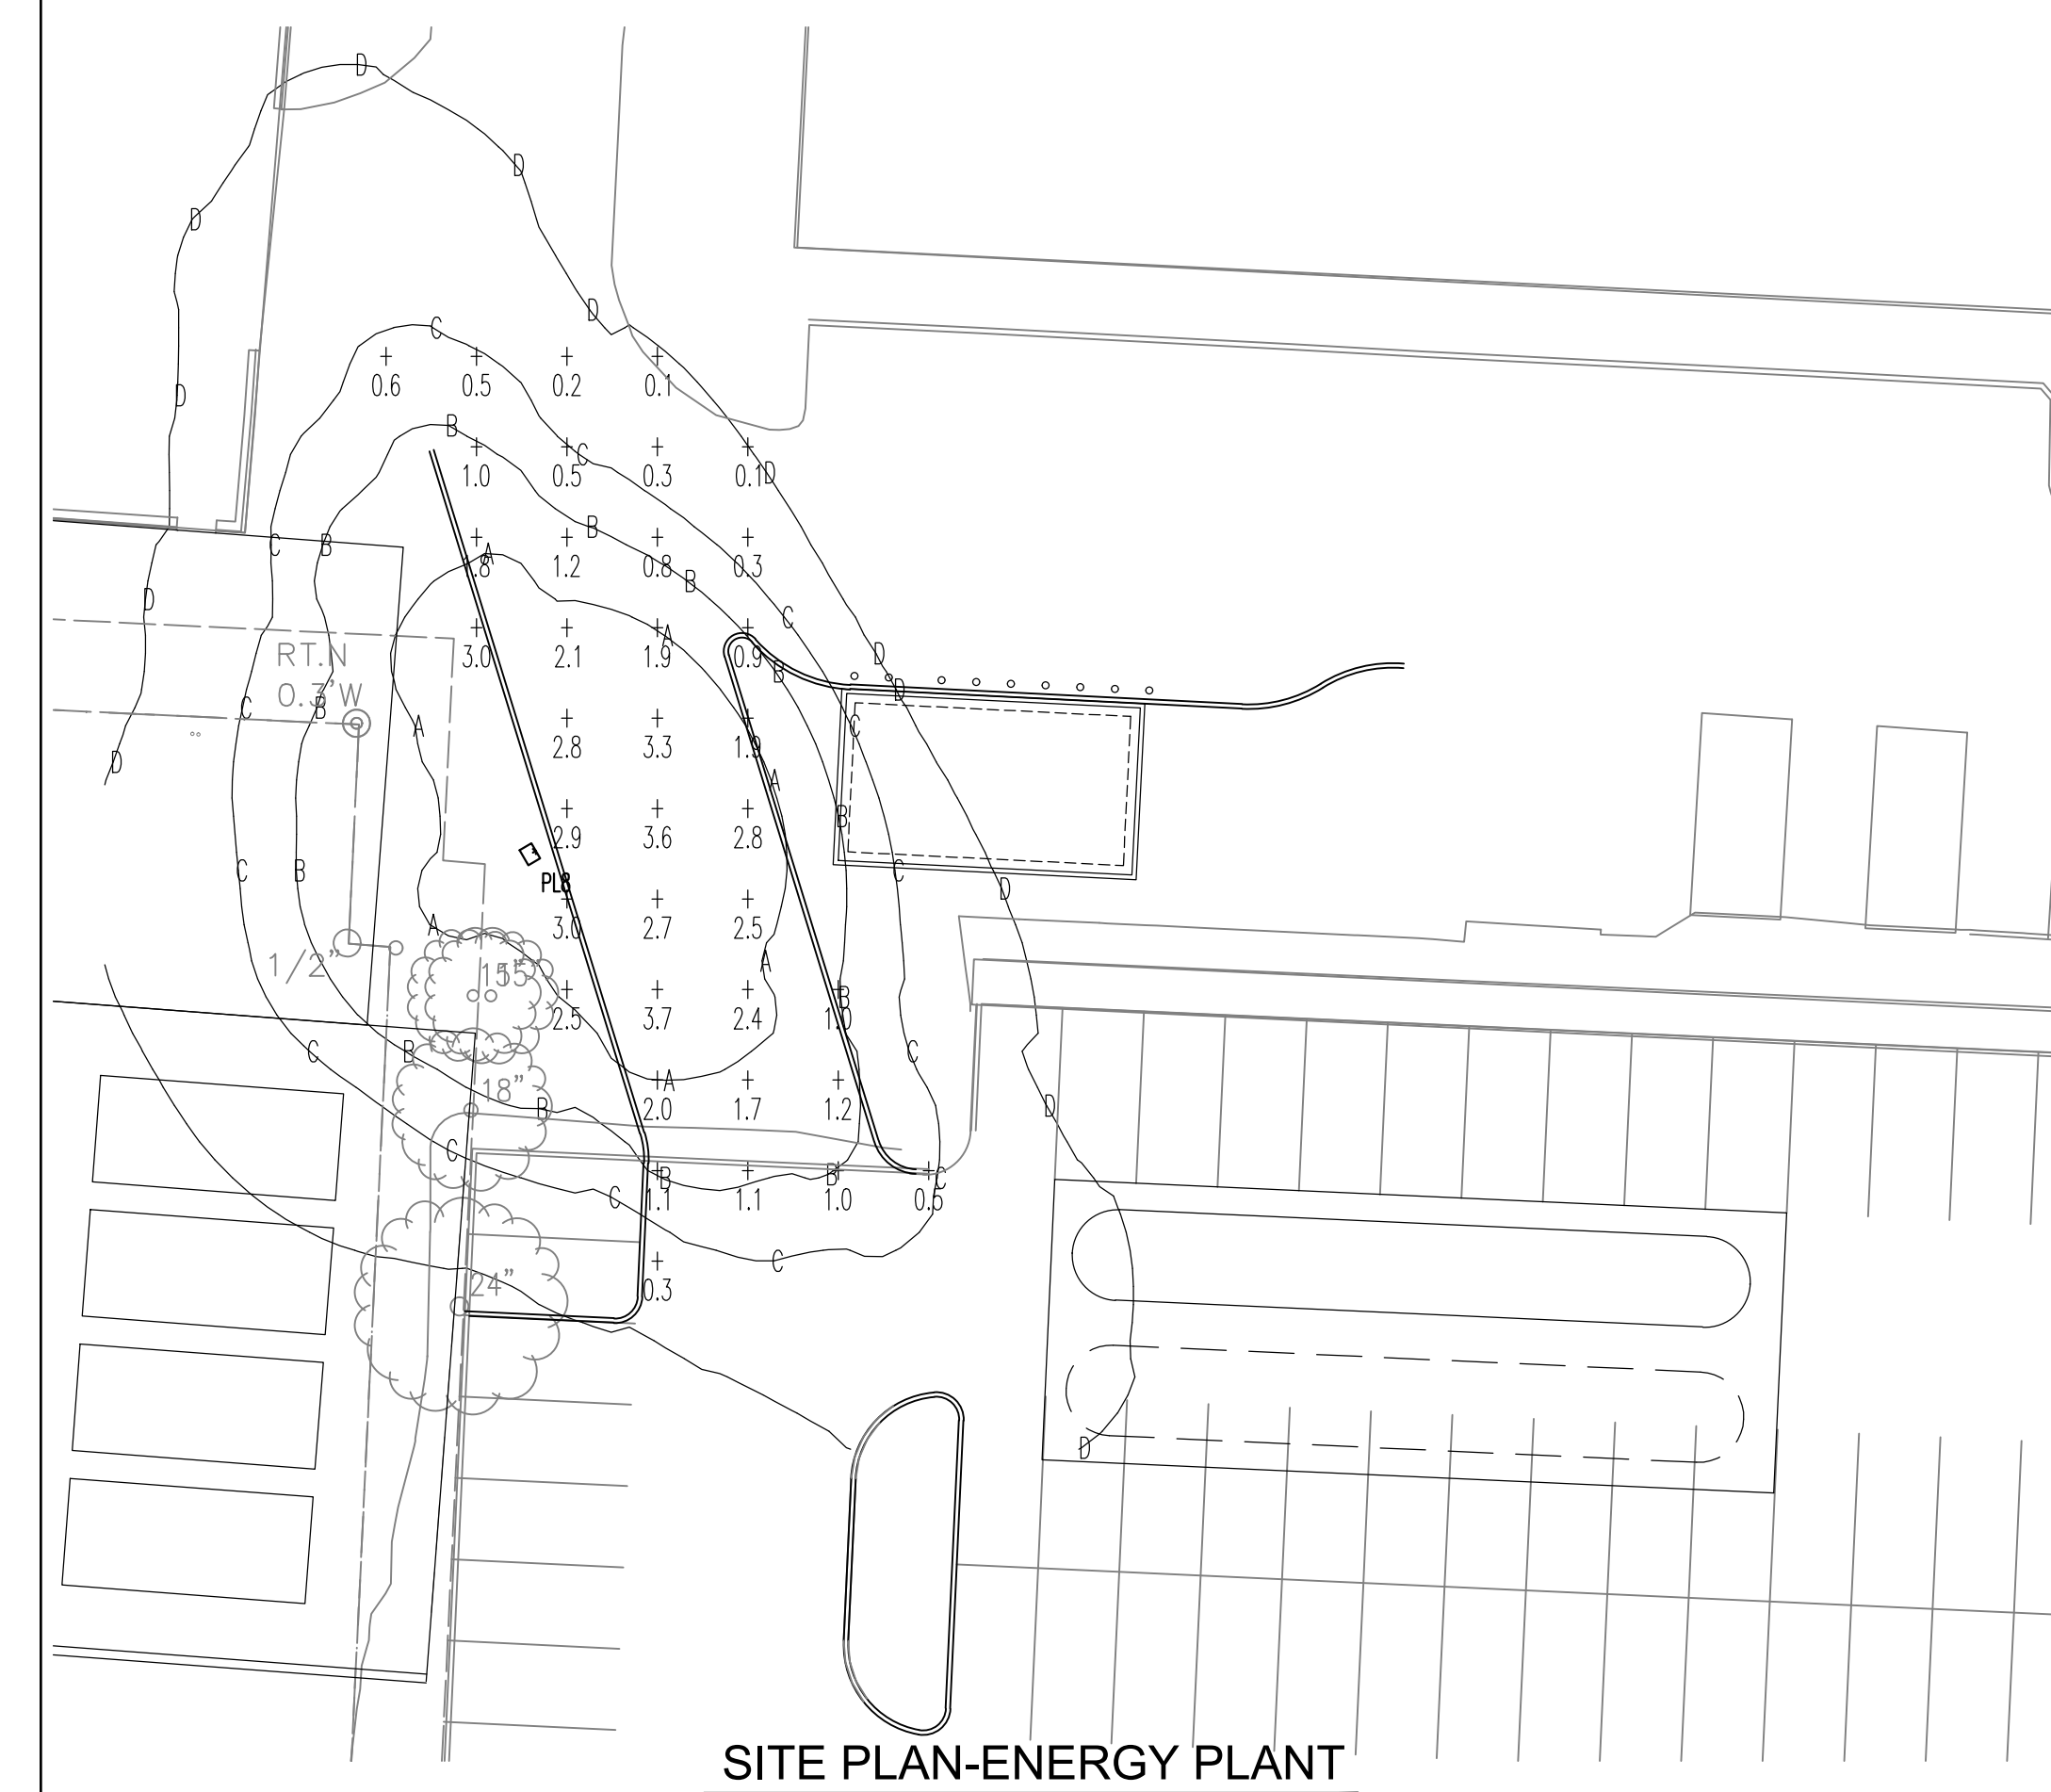

1" = 20'-0"

1" = 20'-0"

Jewett Hospital Project - 20125102 LUMINAIRE SCHEDULE							
Jewett	Hospital	Project	DESCRIPTION	LAMP	OVERALL HEIGHT	LF	QTY
BLT	SYMBOL	DESCRIPTION					
		ES INDUSTRIES VHP35-360-LED-30-350-CW-UE VHP35					
	o	RETAILED A DWM ARE 400-360-3MB-40-10-0-2-325-40K (525mA)	(100)		14'-0"	0.90	15
		CONFIGURED FROM 40 LED TYPE II					
PL26	o	RETAILED A DWM ARE 400-360-3MB-40-10-0-2-325-40K (525mA)	(60)		14'-0"	0.90	15
		CONFIGURED FROM 60 LED TYPE II					
PL26	o	RETAILED A DWM ARE 400-360-3MB-40-10-0-2-325-40K (525mA)	(60)		14'-0"	0.90	15
		CONFIGURED FROM 120 LED TYPE II					
PL86	o	RETAILED A DWM ARE 400-360-3MB-40-10-0-2-325-40K (525mA)	(100)		14'-0"	0.90	15
		CONFIGURED FROM 40 LED TYPE II					

CONTOUR LEVELS: A=2.0 B=1.0 C=0.5 D=0.1

THE JEWISH HOSPITAL
4777 EAST GALBRAITH ROAD
CINCINNATI, OH 45236

ISSUANCES

[illegible]

Date: 12/21/12

PLANT SCHEDULE						
TREES						
KEY	QTY	LATIN	COMMON	SIZE	INSTALL	NOTE
AR	1	ACER RUBRUM 'RED SUNSET'	RED SUNSET RED MAPLE	3" CAL.	B&B	
BN	3	BETULA NIRA	RIVER BIRCH	8' HT.	B&B	3 STEM MIN.
CC	—	CARPINUS CAROLINIANA	AMERICAN HORNBEAM	2 1/2" CAL.	B&B	3 STEM MIN.
GT	—	GLEDITSIA TRIACANTHOS 'IMPCOLE'	IMPERIAL HONEYLOCUST	3" CAL.	B&B	
MV	—	MAGNOLIA VIRGINIANA	SWEETBAY MAGNOLIA	6' HT.	B&B	3 STEM MIN.
PF	—	PICEA PUNGENS 'FASTIGIATA'	UPRIGHT COLORADO SPRUCE	8'-12' HT.	B&B	
QR	3	QUERCUS RUBRA	RED OAK	3" CAL.	B&B	
TG	5	TILIA CORDATA 'GREENSPIRE'	GREENSPIRE LINDEN	3" CAL.	B&B	

PLANT SCHEDULE						
TREES						
KEY	QTY	LATIN	COMMON	SIZE	INSTALL	NOTE
AR	1	ACER RUBRUM 'RED SUNSET'	RED SUNSET RED MAPLE	3" CAL.	B&B	
BN	3	BETULA NIRA	RIVER BIRCH	8' HT.	B&B	3 STEM MIN.
CC	—	CARPINUS CAROLINIANA	AMERICAN HORNBEAM	2 1/2" CAL.	B&B	3 STEM MIN.
GT	—	GLEDITSIA TRIACANTHOS 'IMPCOLE'	IMPERIAL HONEYLOCUST	3" CAL.	B&B	
MV	—	MAGNOLIA VIRGINIANA	SWEETBAY MAGNOLIA	6' HT.	B&B	3 STEM MIN.
PF	—	PICEA PUNGENS 'FASTIGIATA'	UPRIGHT COLORADO SPRUCE	8'-12' HT.	B&B	
QR	3	QUERCUS RUBRA	RED OAK	3" CAL.	B&B	
TG	5	TILIA CORDATA 'GREENSPIRE'	GREENSPIRE LINDEN	3" CAL.	B&B	

KEY	QTY	LATIN	COMMON	SIZE	INSTALL	NOTE
BT	15	BERBERIS THUNBERGII 'CRIMSON PYGMY'	CRIMSON PYGMY JAPANESE BARBERRY	15"		CONT.
CS	—	CORNUS SERICEA 'ISANTI'	ISANTI DOGWOOD	3' HT.		CONT.
EA	—	EUNYMIUS ALATUS 'COMPACTUS'	COMPACT WINGED BURING BUSH	18"		CONT.
HA	—	HYDRANGEA ARBORESCENS 'ANNABELLE'	ANNABELLE HYDRANGEA	24"		CONT.
JC	—	JUNIPERUS CHINENSIS 'SEA GREEN'	SEA GREEN JUNIPER	24"		CONT.
JS	34	JUNIPERUS SABINA 'TAMARISCIFOLIA'	TAM JUNIPER	24"		CONT.
MA	9	MAHONIA AQUIFOLIUM	OREGON GRAPE	18"		CONT.

KEY	QTY	LATIN	COMMON	SIZE	INSTALL	NOTE
BT	15	BERBERIS THUNBERGII 'CRIMSON PYGMY'	CRIMSON PYGMY JAPANESE BARBERRY	15"		CONT.
CS	—	CORNUS SERICEA 'ISANTI'	ISANTI DOGWOOD	3' HT.		CONT.
EA	—	EUNYMIUS ALATUS 'COMPACTUS'	COMPACT WINGED BURING BUSH	18"		CONT.
HA	—	HYDRANGEA ARBORESCENS 'ANNABELLE'	ANNABELLE HYDRANGEA	24"		CONT.
JC	—	JUNIPERUS CHINENSIS 'SEA GREEN'	SEA GREEN JUNIPER	24"		CONT.
JS	34	JUNIPERUS SABINA 'TAMARISCIFOLIA'	TAM JUNIPER	24"		CONT.
MA	9	MAHONIA AQUIFOLIUM	OREGON GRAPE	18"		CONT.

KEY	QTY	LATIN	COMMON	SIZE	INSTALL	NOTE
—	—	CROCUS	CROCUS	5 CM		BULB
LM	—	LIRIOPE MUSCARI 'BIG BLUE'	BIG BLUE LIRIOPE	1 GAL		CONT.
—	—	NARCISSUS	DAFFODIL	DN II, 14–16 CM		BULB
PV	—	PANICUM VIRGATUM	SWITCH GRASS	1 GAL		CONT.
SS	—	SCHIZACHYRUM SCOPARIUM 'BLUE HEAVEN'	BLUE HEAVEN LITTLE BLUESTEM	1 GAL		CONT.
SH	—	SPOROBOLUS HETEROLEPSIS	PRAIRIE DROPSEED	1 GAL		CONT.
VM	—	VINCA MINOR	VINCA	1 GAL		CONT.

KEY	QTY	LATIN	COMMON	SIZE	INSTALL	NOTE
—	—	CROCUS	CROCUS	5 CM		BULB
LM	—	LIRIOPE MUSCARI 'BIG BLUE'	BIG BLUE LIRIOPE	1 GAL		CONT.
—	—	NARCISSUS	DAFFODIL	DN II, 14–16 CM		BULB
PV	—	PANICUM VIRGATUM	SWITCH GRASS	1 GAL		CONT.
SS	—	SCHIZACHYRUM SCOPARIUM 'BLUE HEAVEN'	BLUE HEAVEN LITTLE BLUESTEM	1 GAL		CONT.
SH	—	SPOROBOLUS HETEROLEPSIS	PRAIRIE DROPSEED	1 GAL		CONT.
VM	—	VINCA MINOR	VINCA	1 GAL		CONT.



Images courtesy of the Hospital for Special Surgery, Tagline: The T3, Every-017223.jpg



ges\ency\JahshHospHearing-HEALTHLogo-903-697398.jpg

e:	
02/01/13	

	EXISTING TREE TO REMAIN
	EXISTING SHRUBS TO REMAIN
	DECIDUOUS TREE
	EVERGREEN TREE
	SHRUBS
	ORNAMENTAL GRASS
	GROUNDCOVER, BULBS
	SHADE GARDEN- COMBINATION OF SHRUBS, PERENNIALS AND GROUNDCOVERS

VEHICULAR USE AREAS: (10 SPACES)	
CANOPY TREES REQUIRED	4 TREES
SHRUBS REQUIRED	10 SHRUBS
STREETSCAPE BUFFER: (210 L.F.)	
CANOPY TREES REQUIRED	6 TREES
SHRUBS REQUIRED	42 SHRUBS
BOUNDARY BUFFER: (0 L.F.)	
CANOPY TREES REQUIRED	0 TREES
SHRUBS REQUIRED	0 SHRUBS
TOTAL LANDSCAPE PLANTS REQUIRED	
CANOPY TREES	10 TREES
SHRUBS	52 SHRUBS

VEHICULAR USE AREAS: (10 SPACES)	
CANOPY TREES REQUIRED	4 TREES
SHRUBS REQUIRED	10 SHRUBS
STREETSCAPE BUFFER: (210 L.F.)	
CANOPY TREES REQUIRED	6 TREES
SHRUBS REQUIRED	42 SHRUBS
BOUNDARY BUFFER: (0 L.F.)	
CANOPY TREES REQUIRED	0 TREES
SHRUBS REQUIRED	0 SHRUBS
TOTAL LANDSCAPE PLANTS REQUIRED	
CANOPY TREES	10 TREES
SHRUBS	52 SHRUBS

*TOTAL LANDSCAPE PLANT COUNTS DO NOT INCLUDE EXISTING PLANTS TO REMAIN OR ADDITIONAL SITE TREES AND PLANTINGS.





9 OF 22

--	--

11/11/2012 9:56:23 PM



THINK CREATE REALIZ

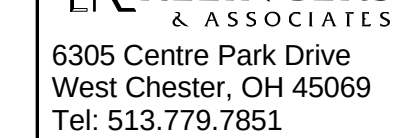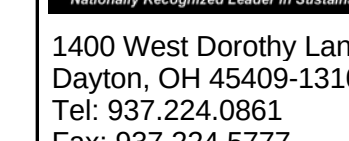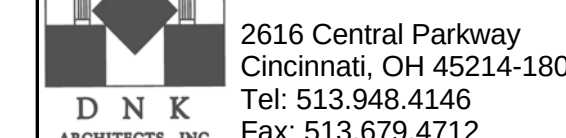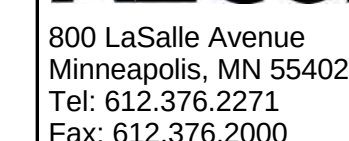

No.	Description	Date
1	PUD MODIFICATION	01/14/


[illegible]

CLIENT NO.


LEVEL 1 FLOOR PLAN

Date: 02/01/13





2/1/2012 12:22:22 PM		
----------------------	--	--

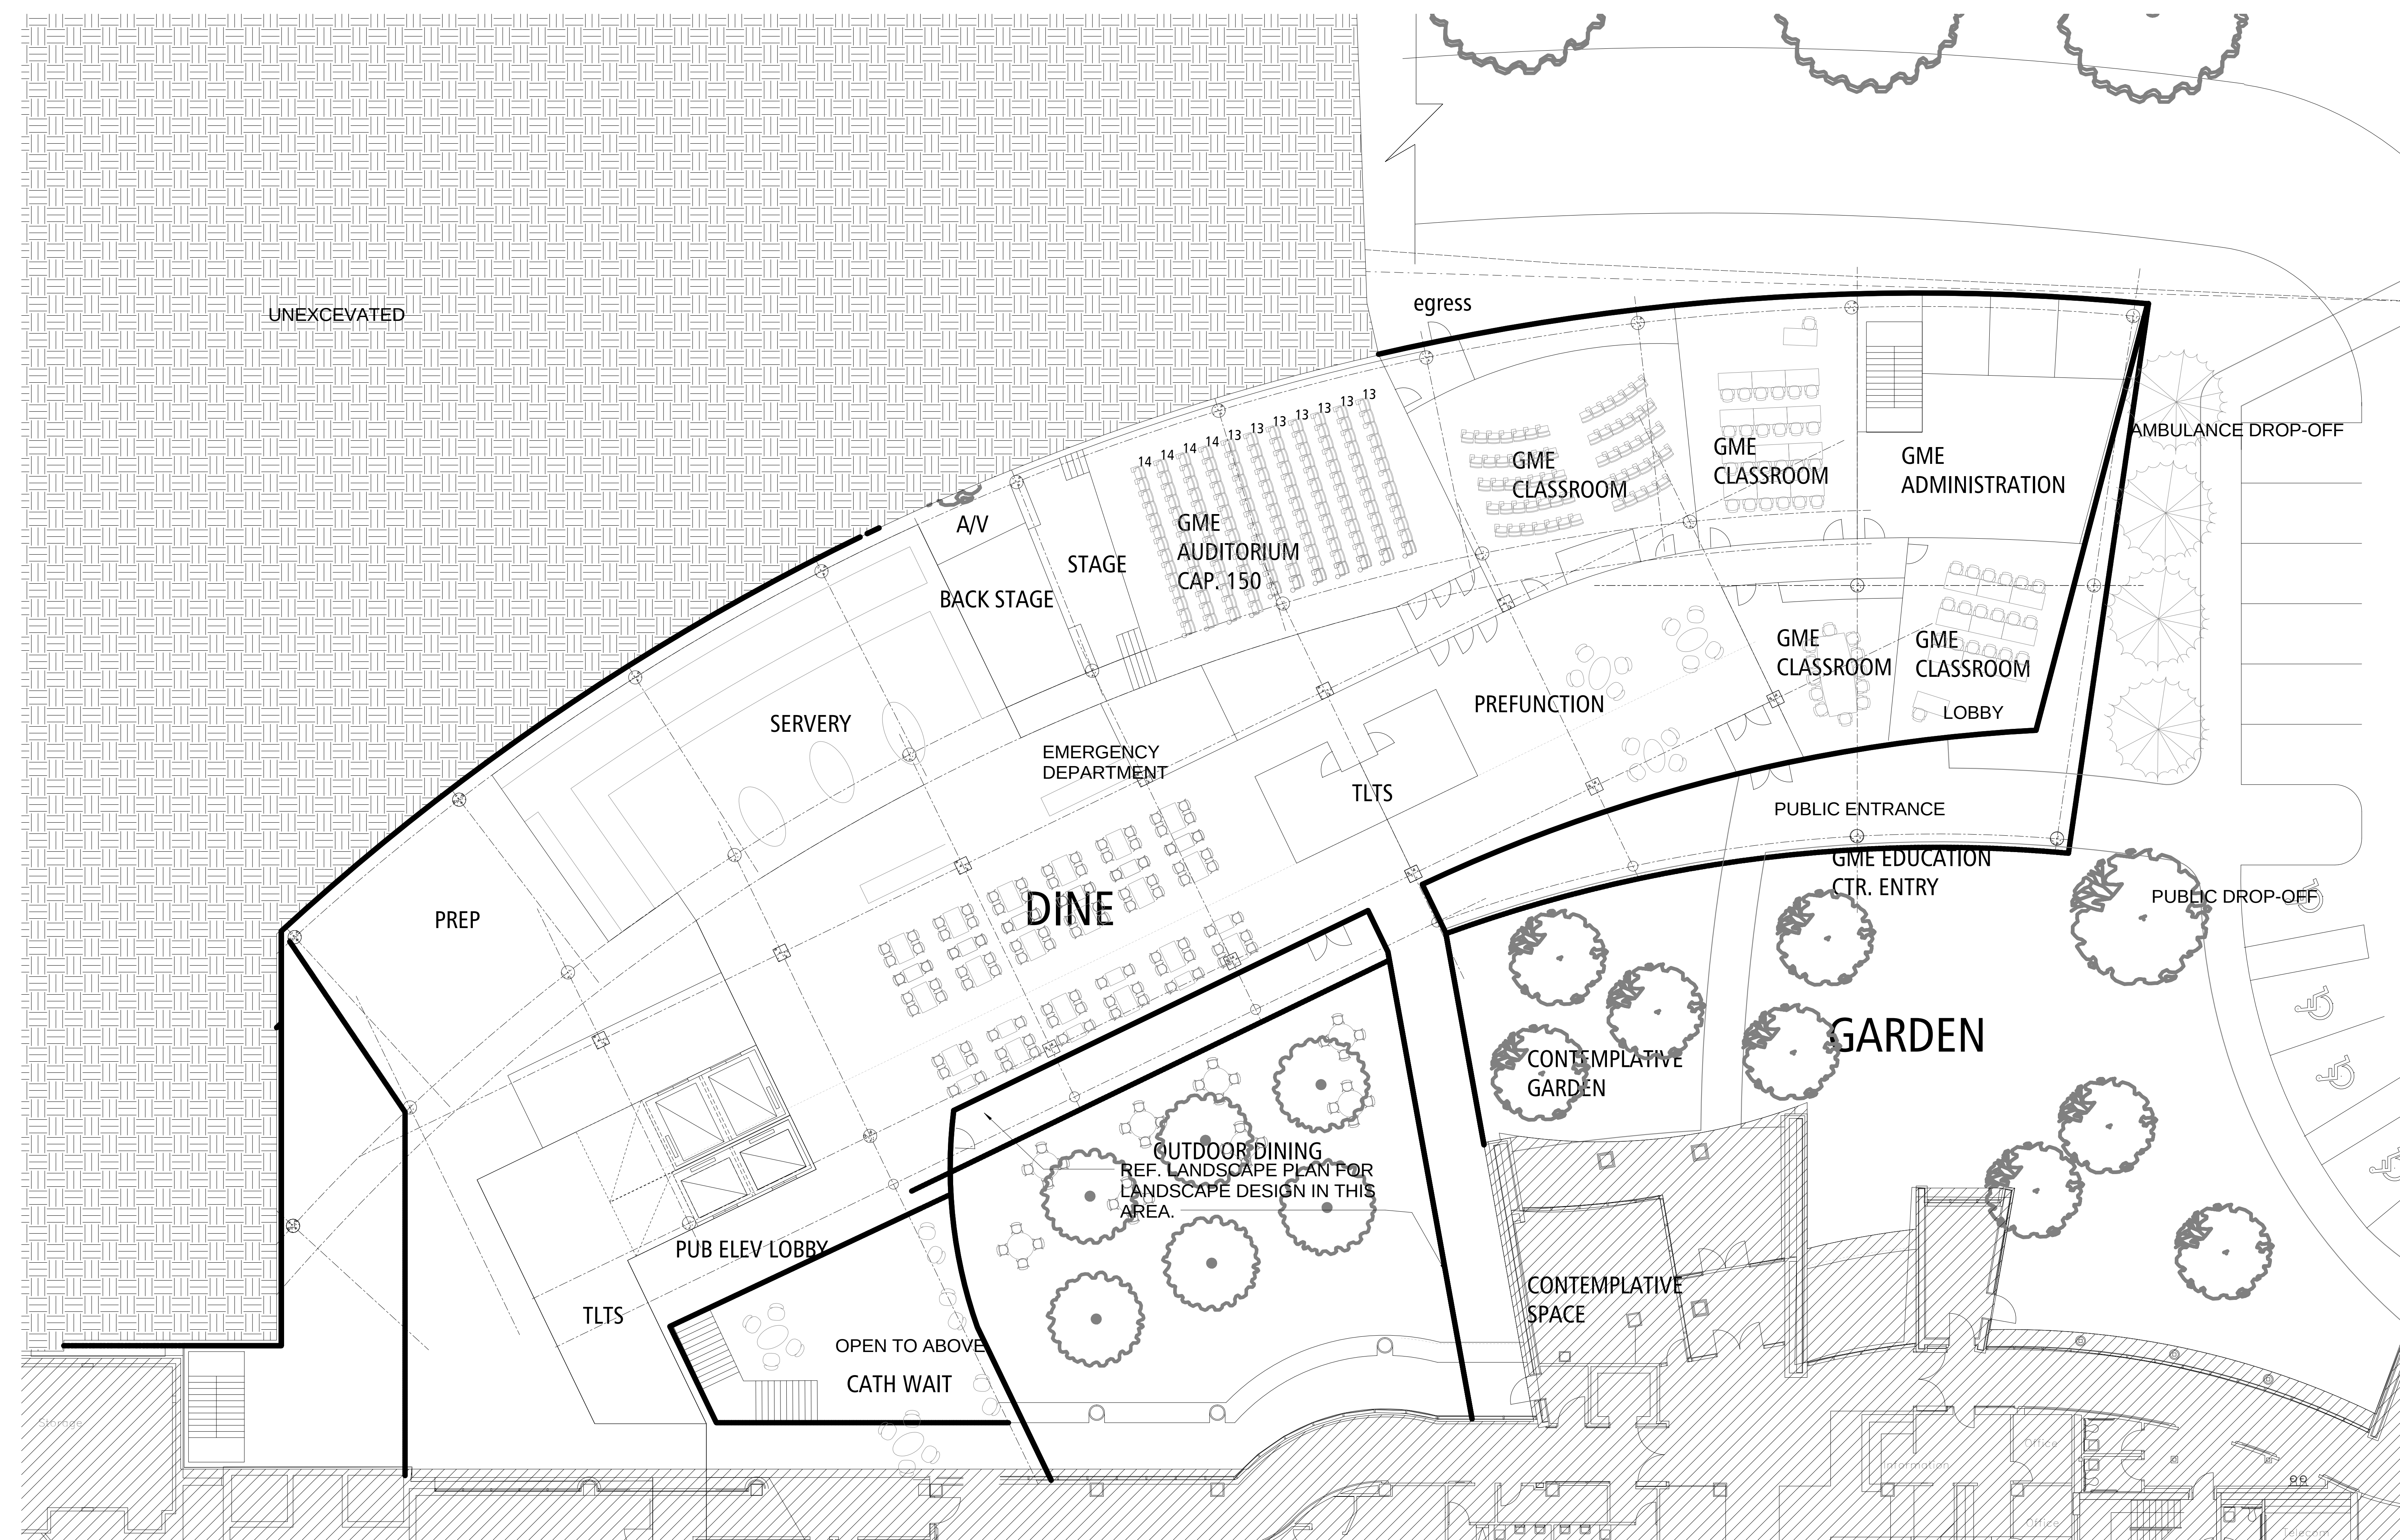

① Level 1 Zoning Plan
3/32" = 1'-0"

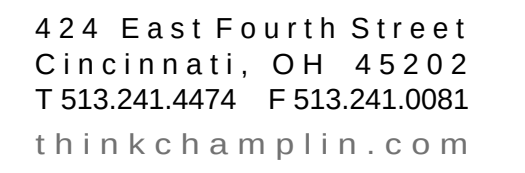

THINK CREATE REALIZE

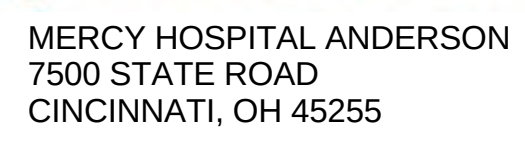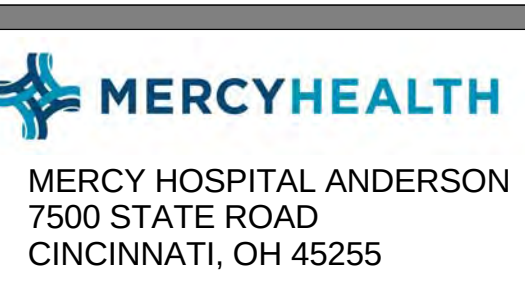 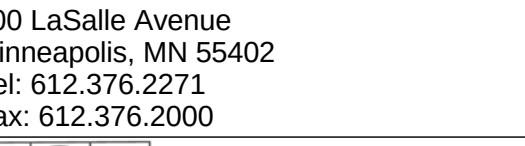

No.	Description	Date
	PUD MODIFICATION	01/14/13


RAWN Y Author	
CHECKED Y Checker	
CLIENT NO.	
PROJECT 60278449	

12 OF 23






ate:	02/01/13
------	----------



① Level 2 Zoning Plan
3/32" = 1'-0"

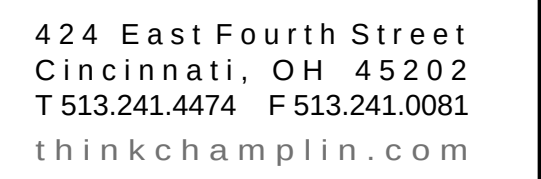

THINK CREATE REALIZE

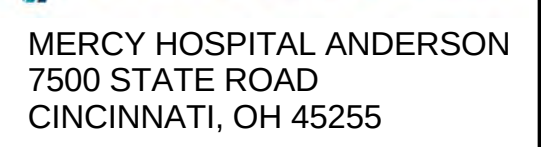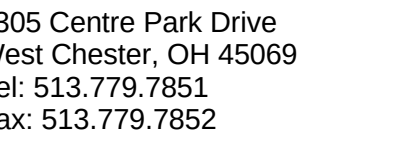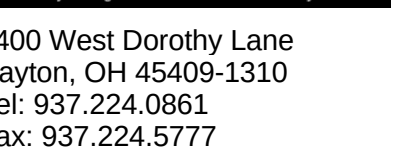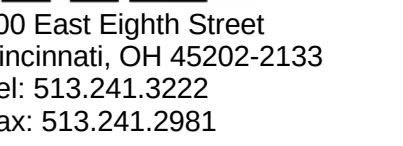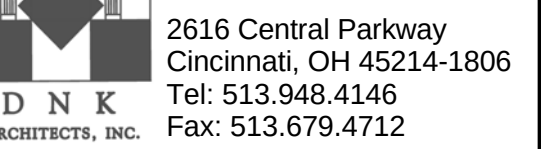

No.	Description	Date
	PUD MODIFICATION	01/14/13


[illegible]

PROJECT	
60278449	


13 OF 23

ate:	02/01/13
------	----------






2/1/2013 12:23:42 PM

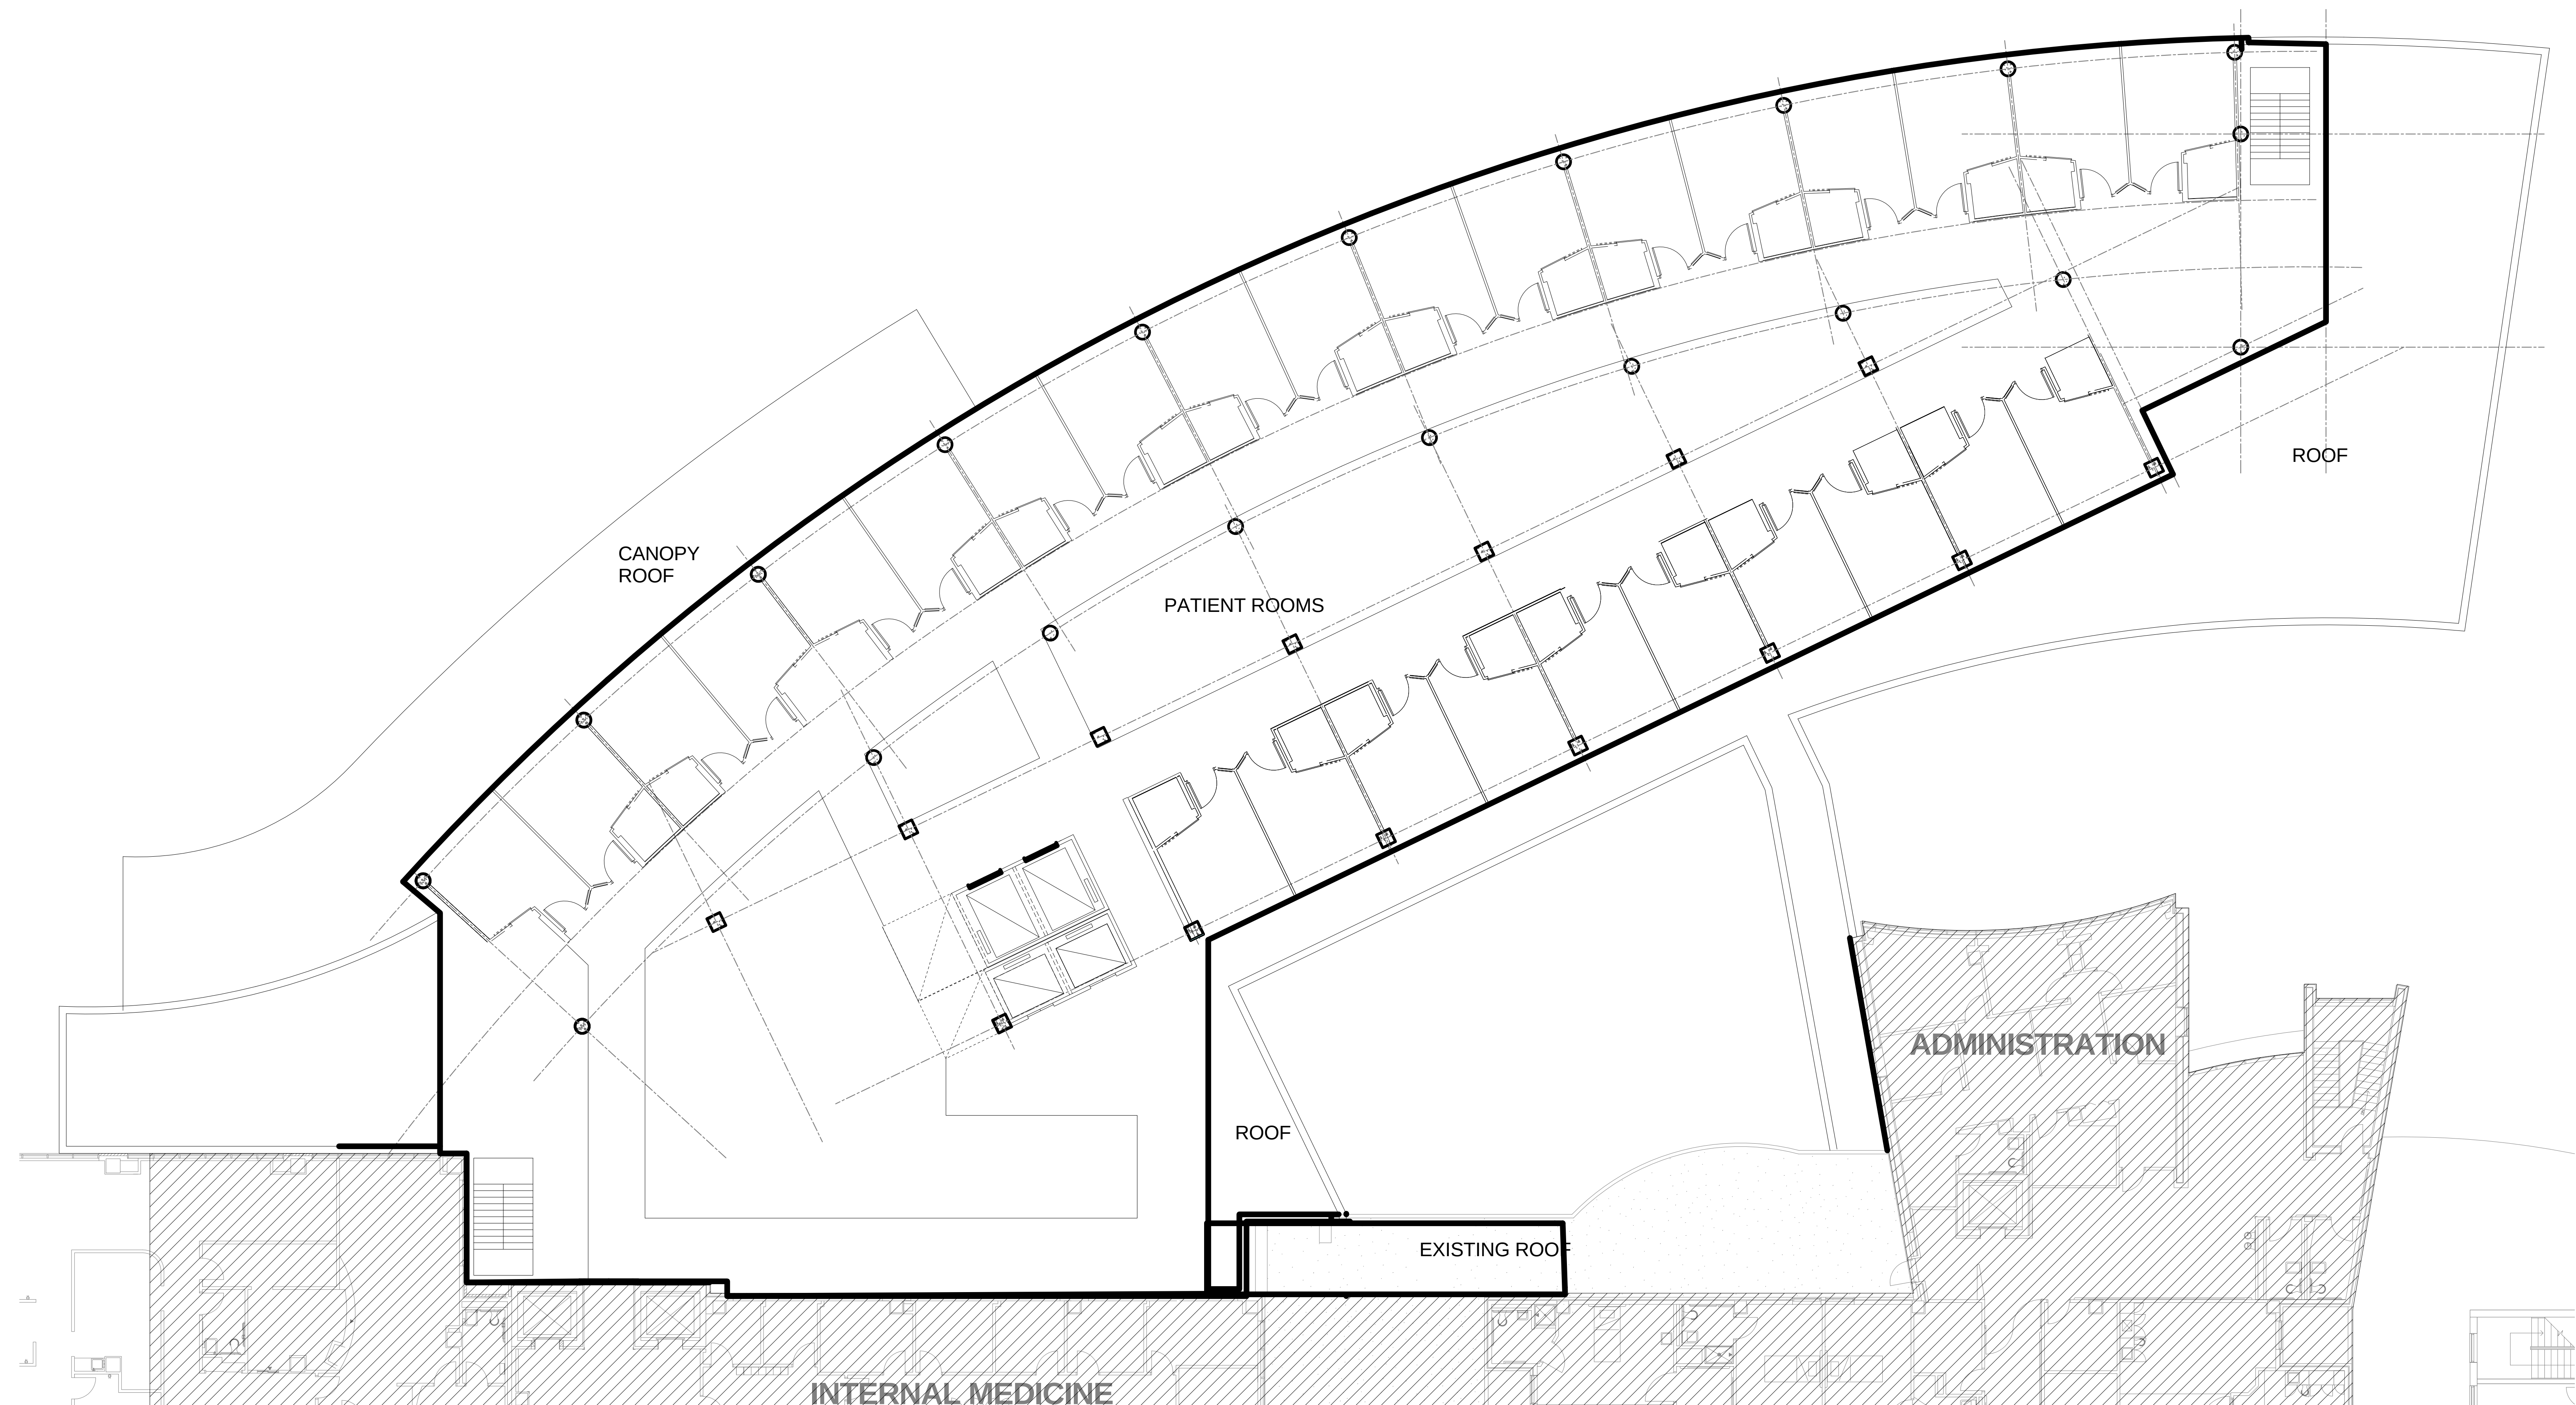

① Level 3 Zoning Plan
3/32" = 1'-0"

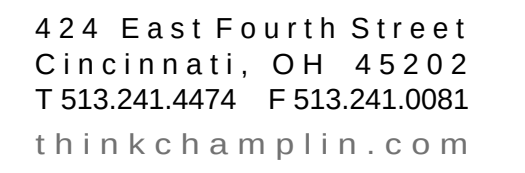

THINK CREATE REALIZE

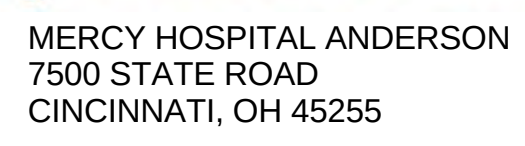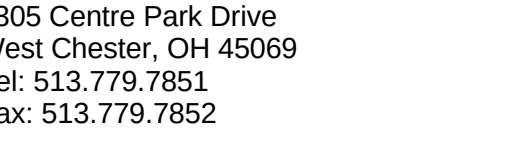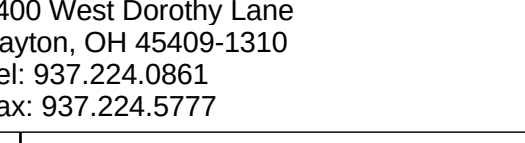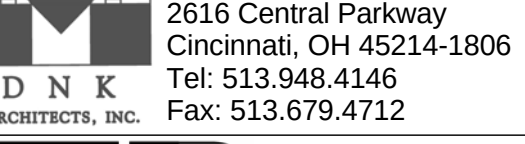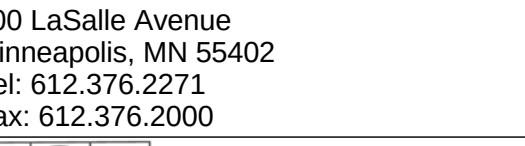

No.	Description	Date
	PUD MODIFICATION	01/14/13

[illegible]CHECKED
BY Checker

PROJECT	
---------	--


LEVEL 4

LEVEL 4 FLOOR PLAN


14 OF 23

ate:	02/01/13
------	----------






2/1/2013 12:23:55 PM

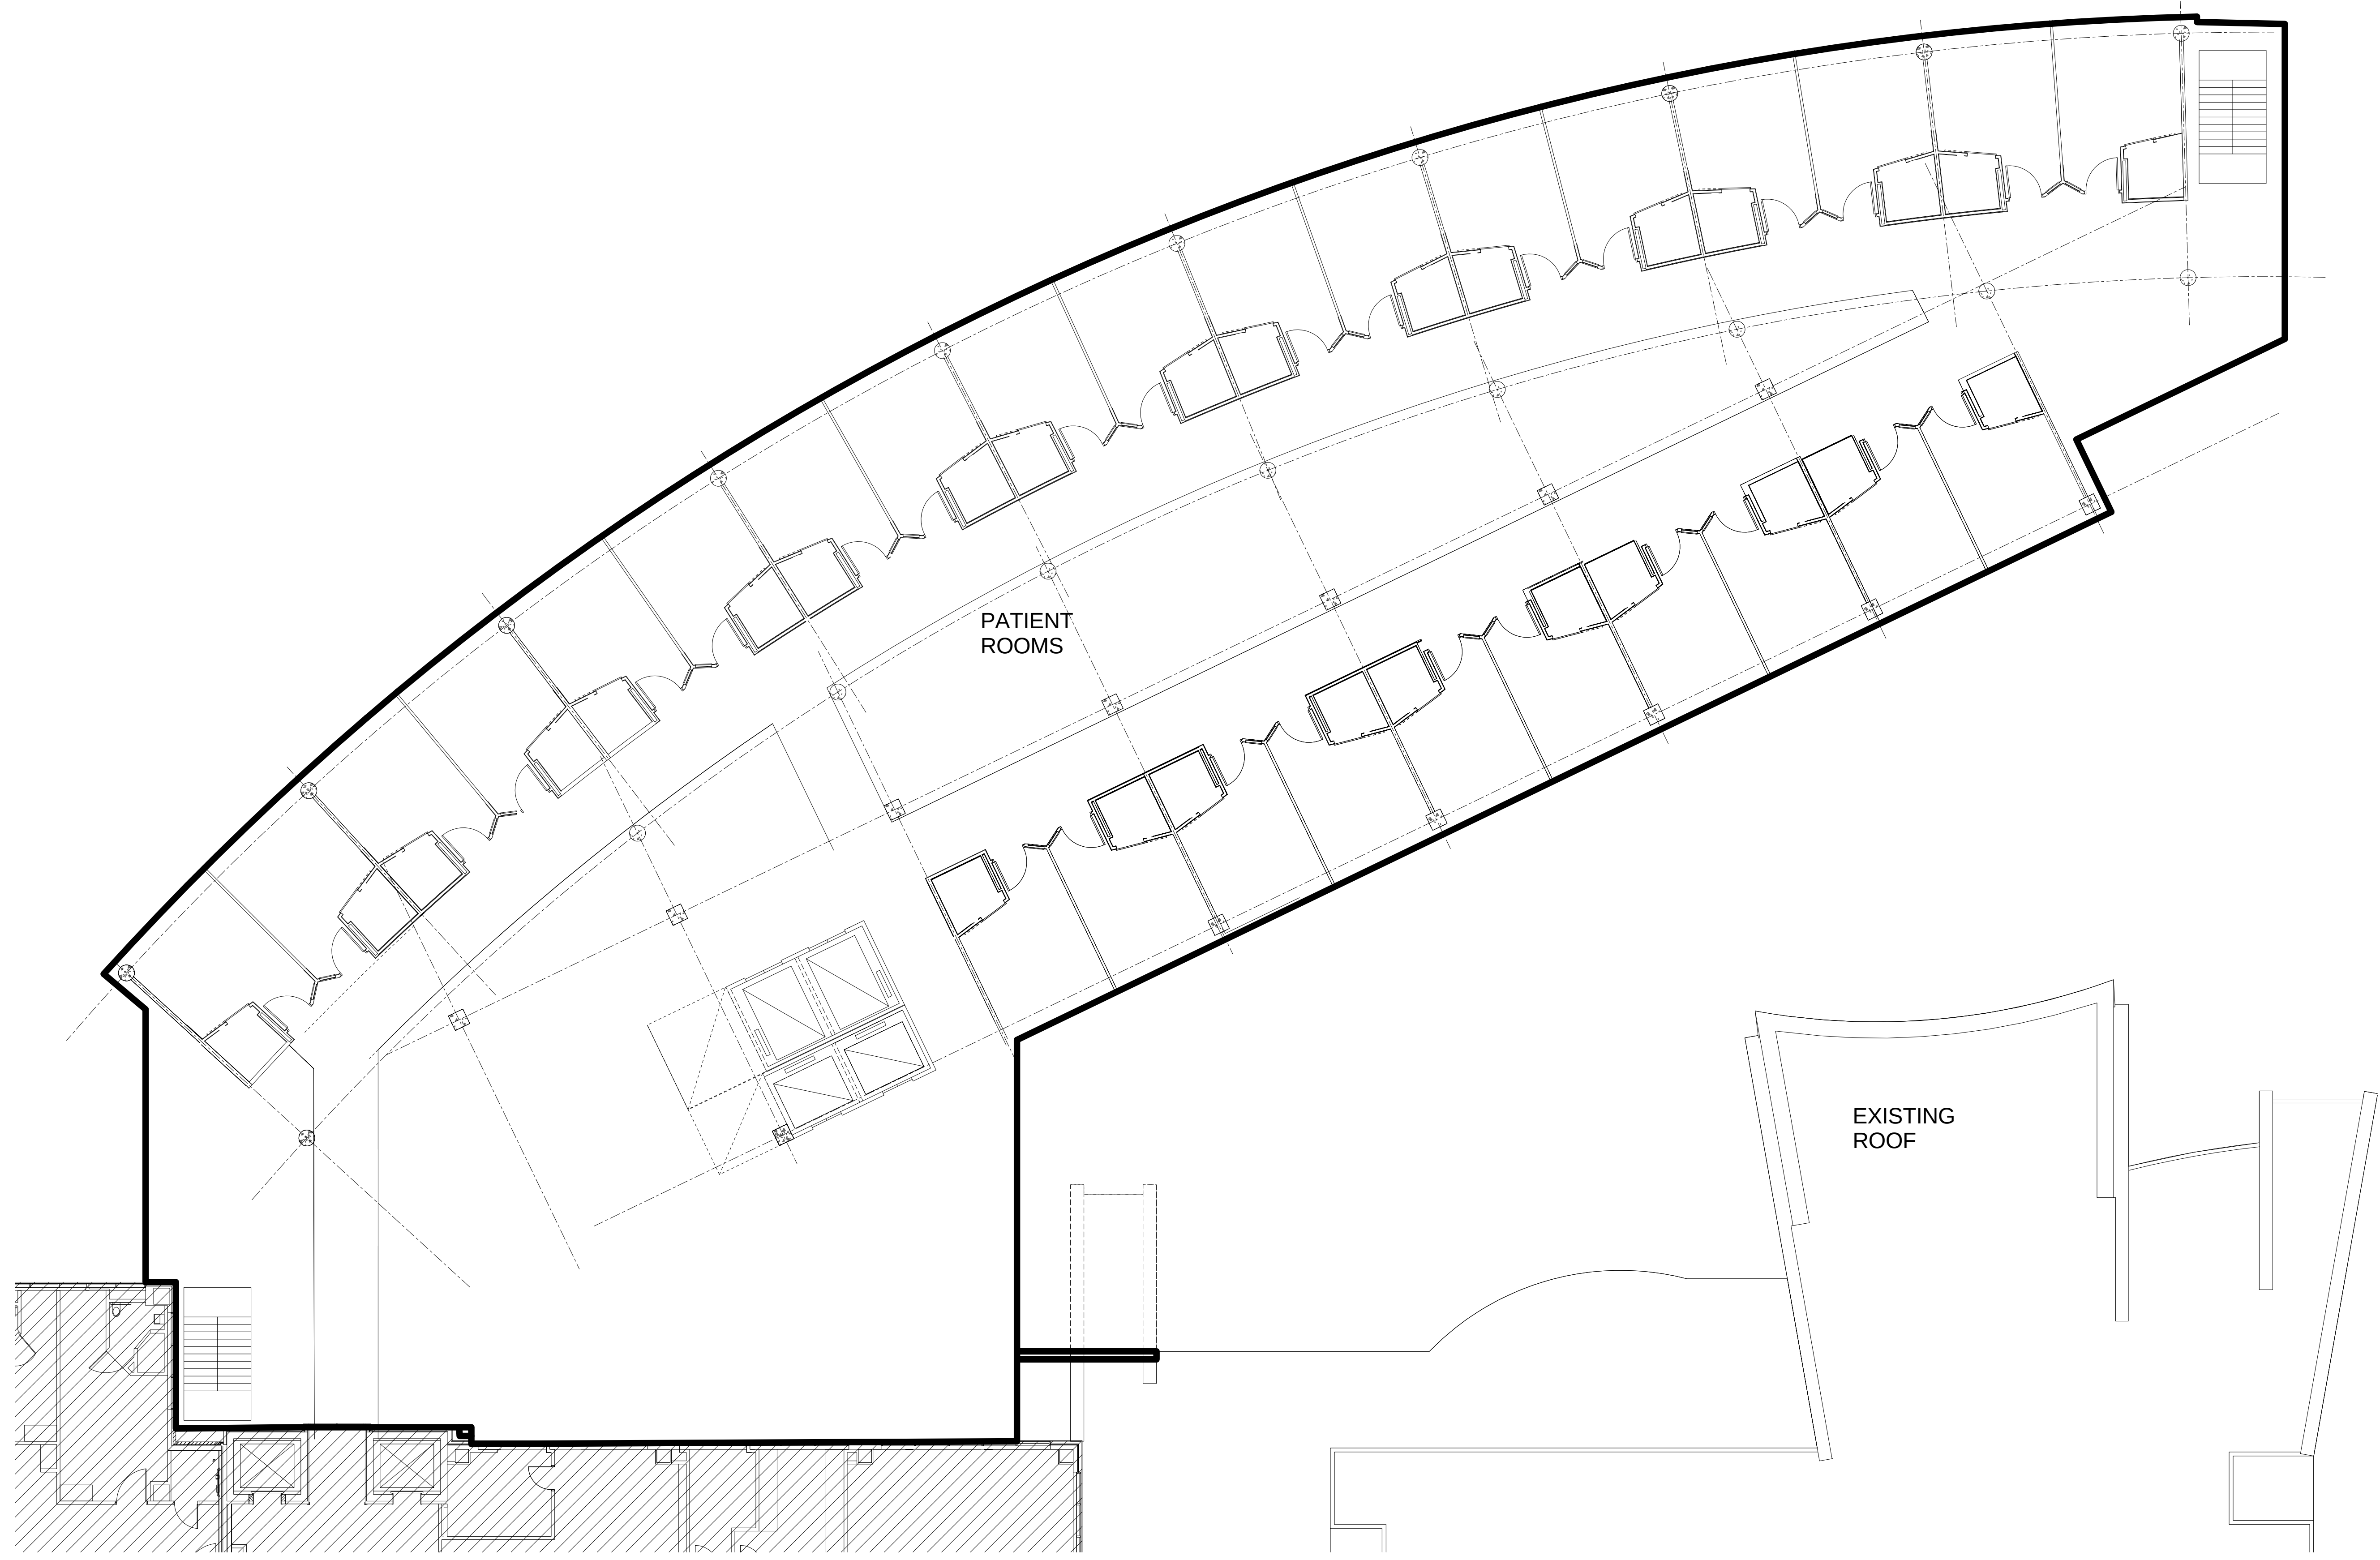

① Level 4 Zoning Plan
3/32" = 1'-0"

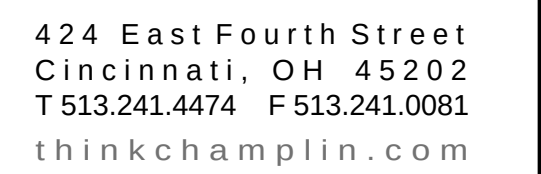

THINK CREATE REALIZE

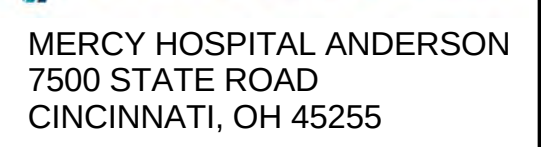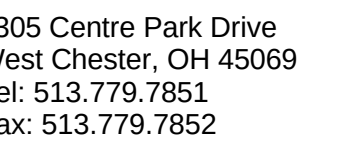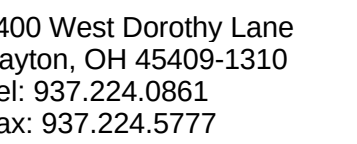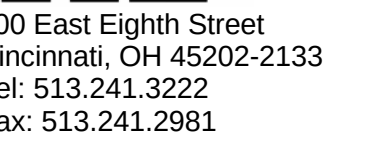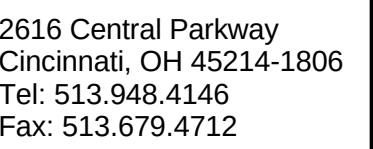

No.	Description	Date
	PUD MODIFICATION	01/14/13

[illegible]


CLIENT NO.

LEVEL 5 FLOOR PLAN


15 OF 23

ate:	02/01/13
------	----------







2/1/2013 12:24:12 PM

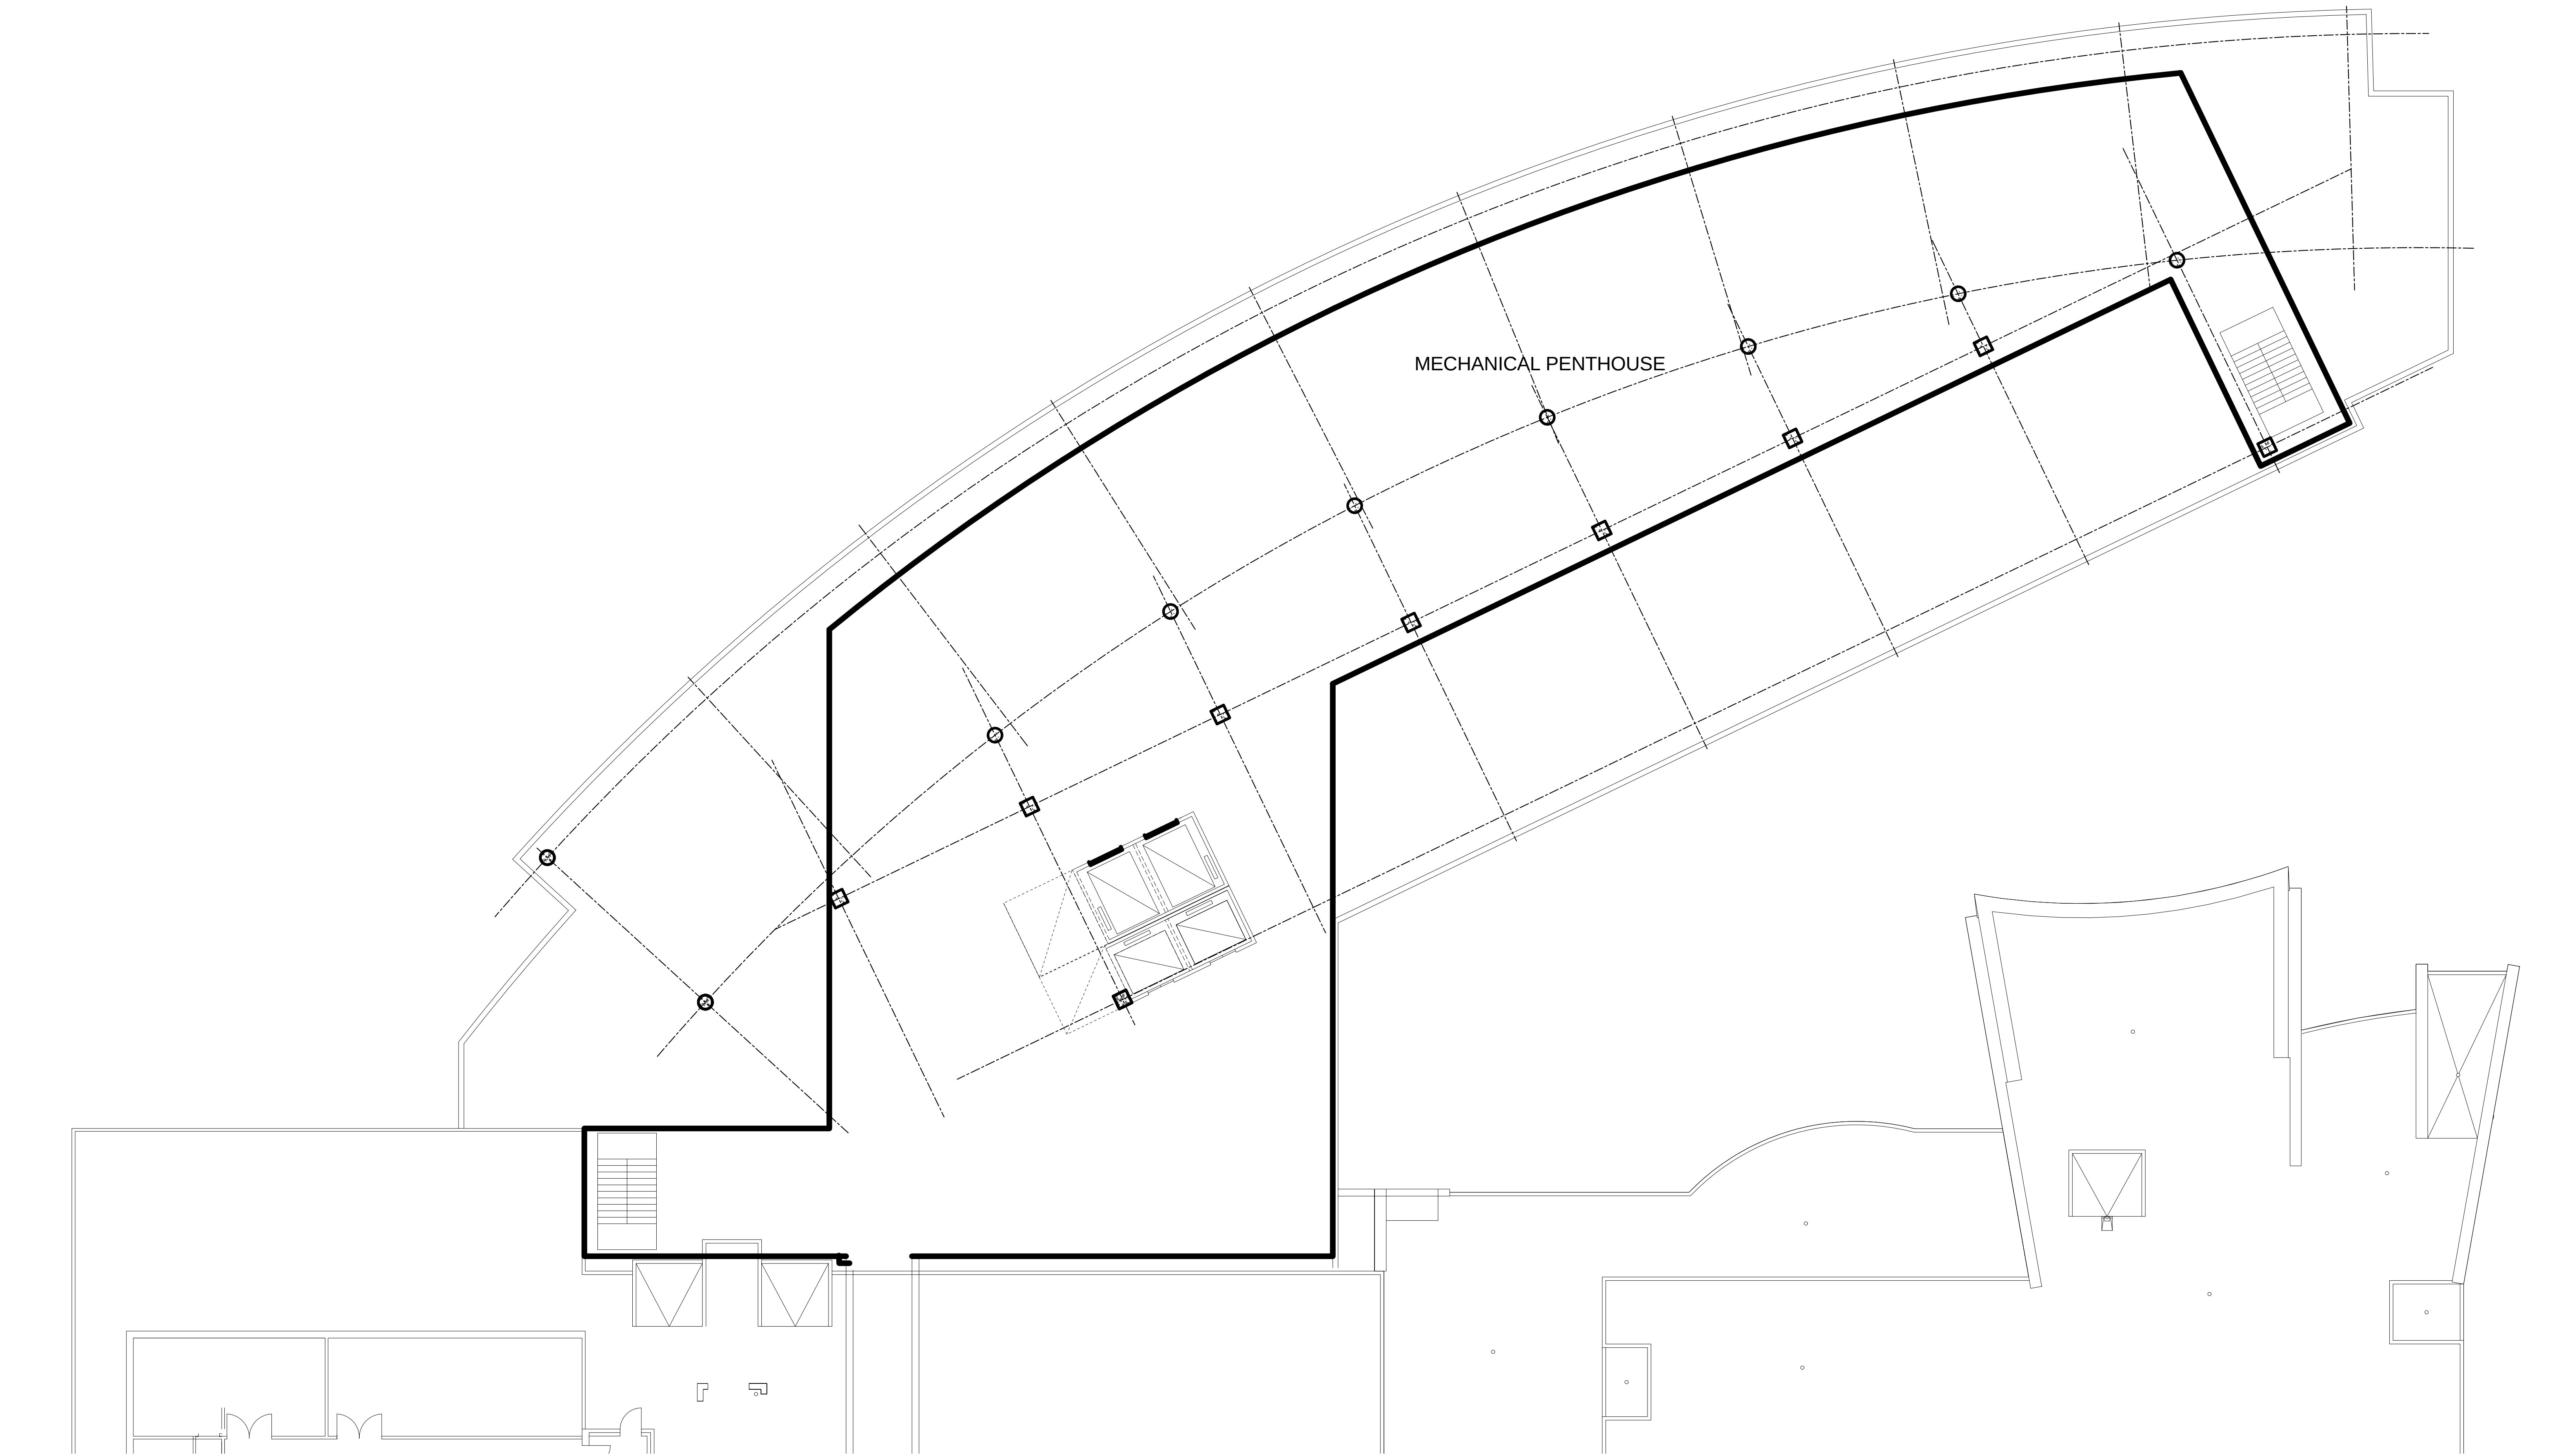

① Level 5 Zoning Plan
3/32" = 1'-0"

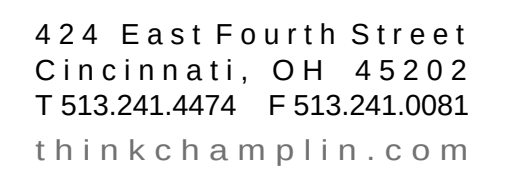

THINK CREATE REALIZE

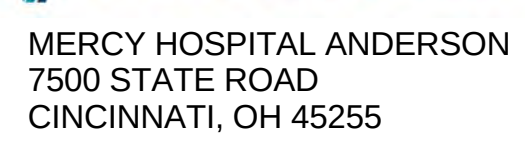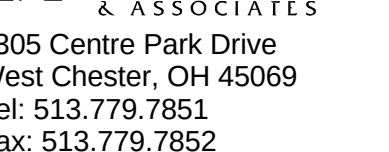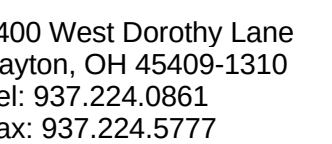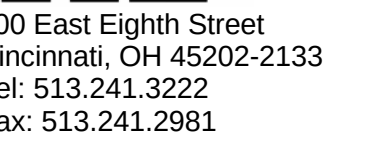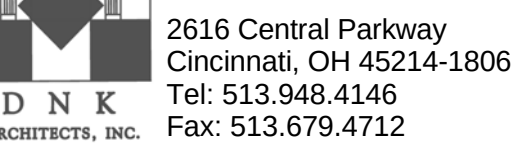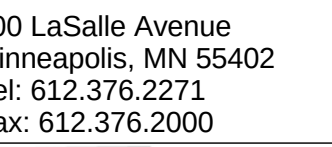

No.	Description	Date
	PUD MODIFICATION	01/14/13

[illegible]


CLIENT NO.

LEVEL 6 FLOOR PLAN


16 OF 23

ate:	02/01/13
------	----------




2/1/2013 12:24:18 PM

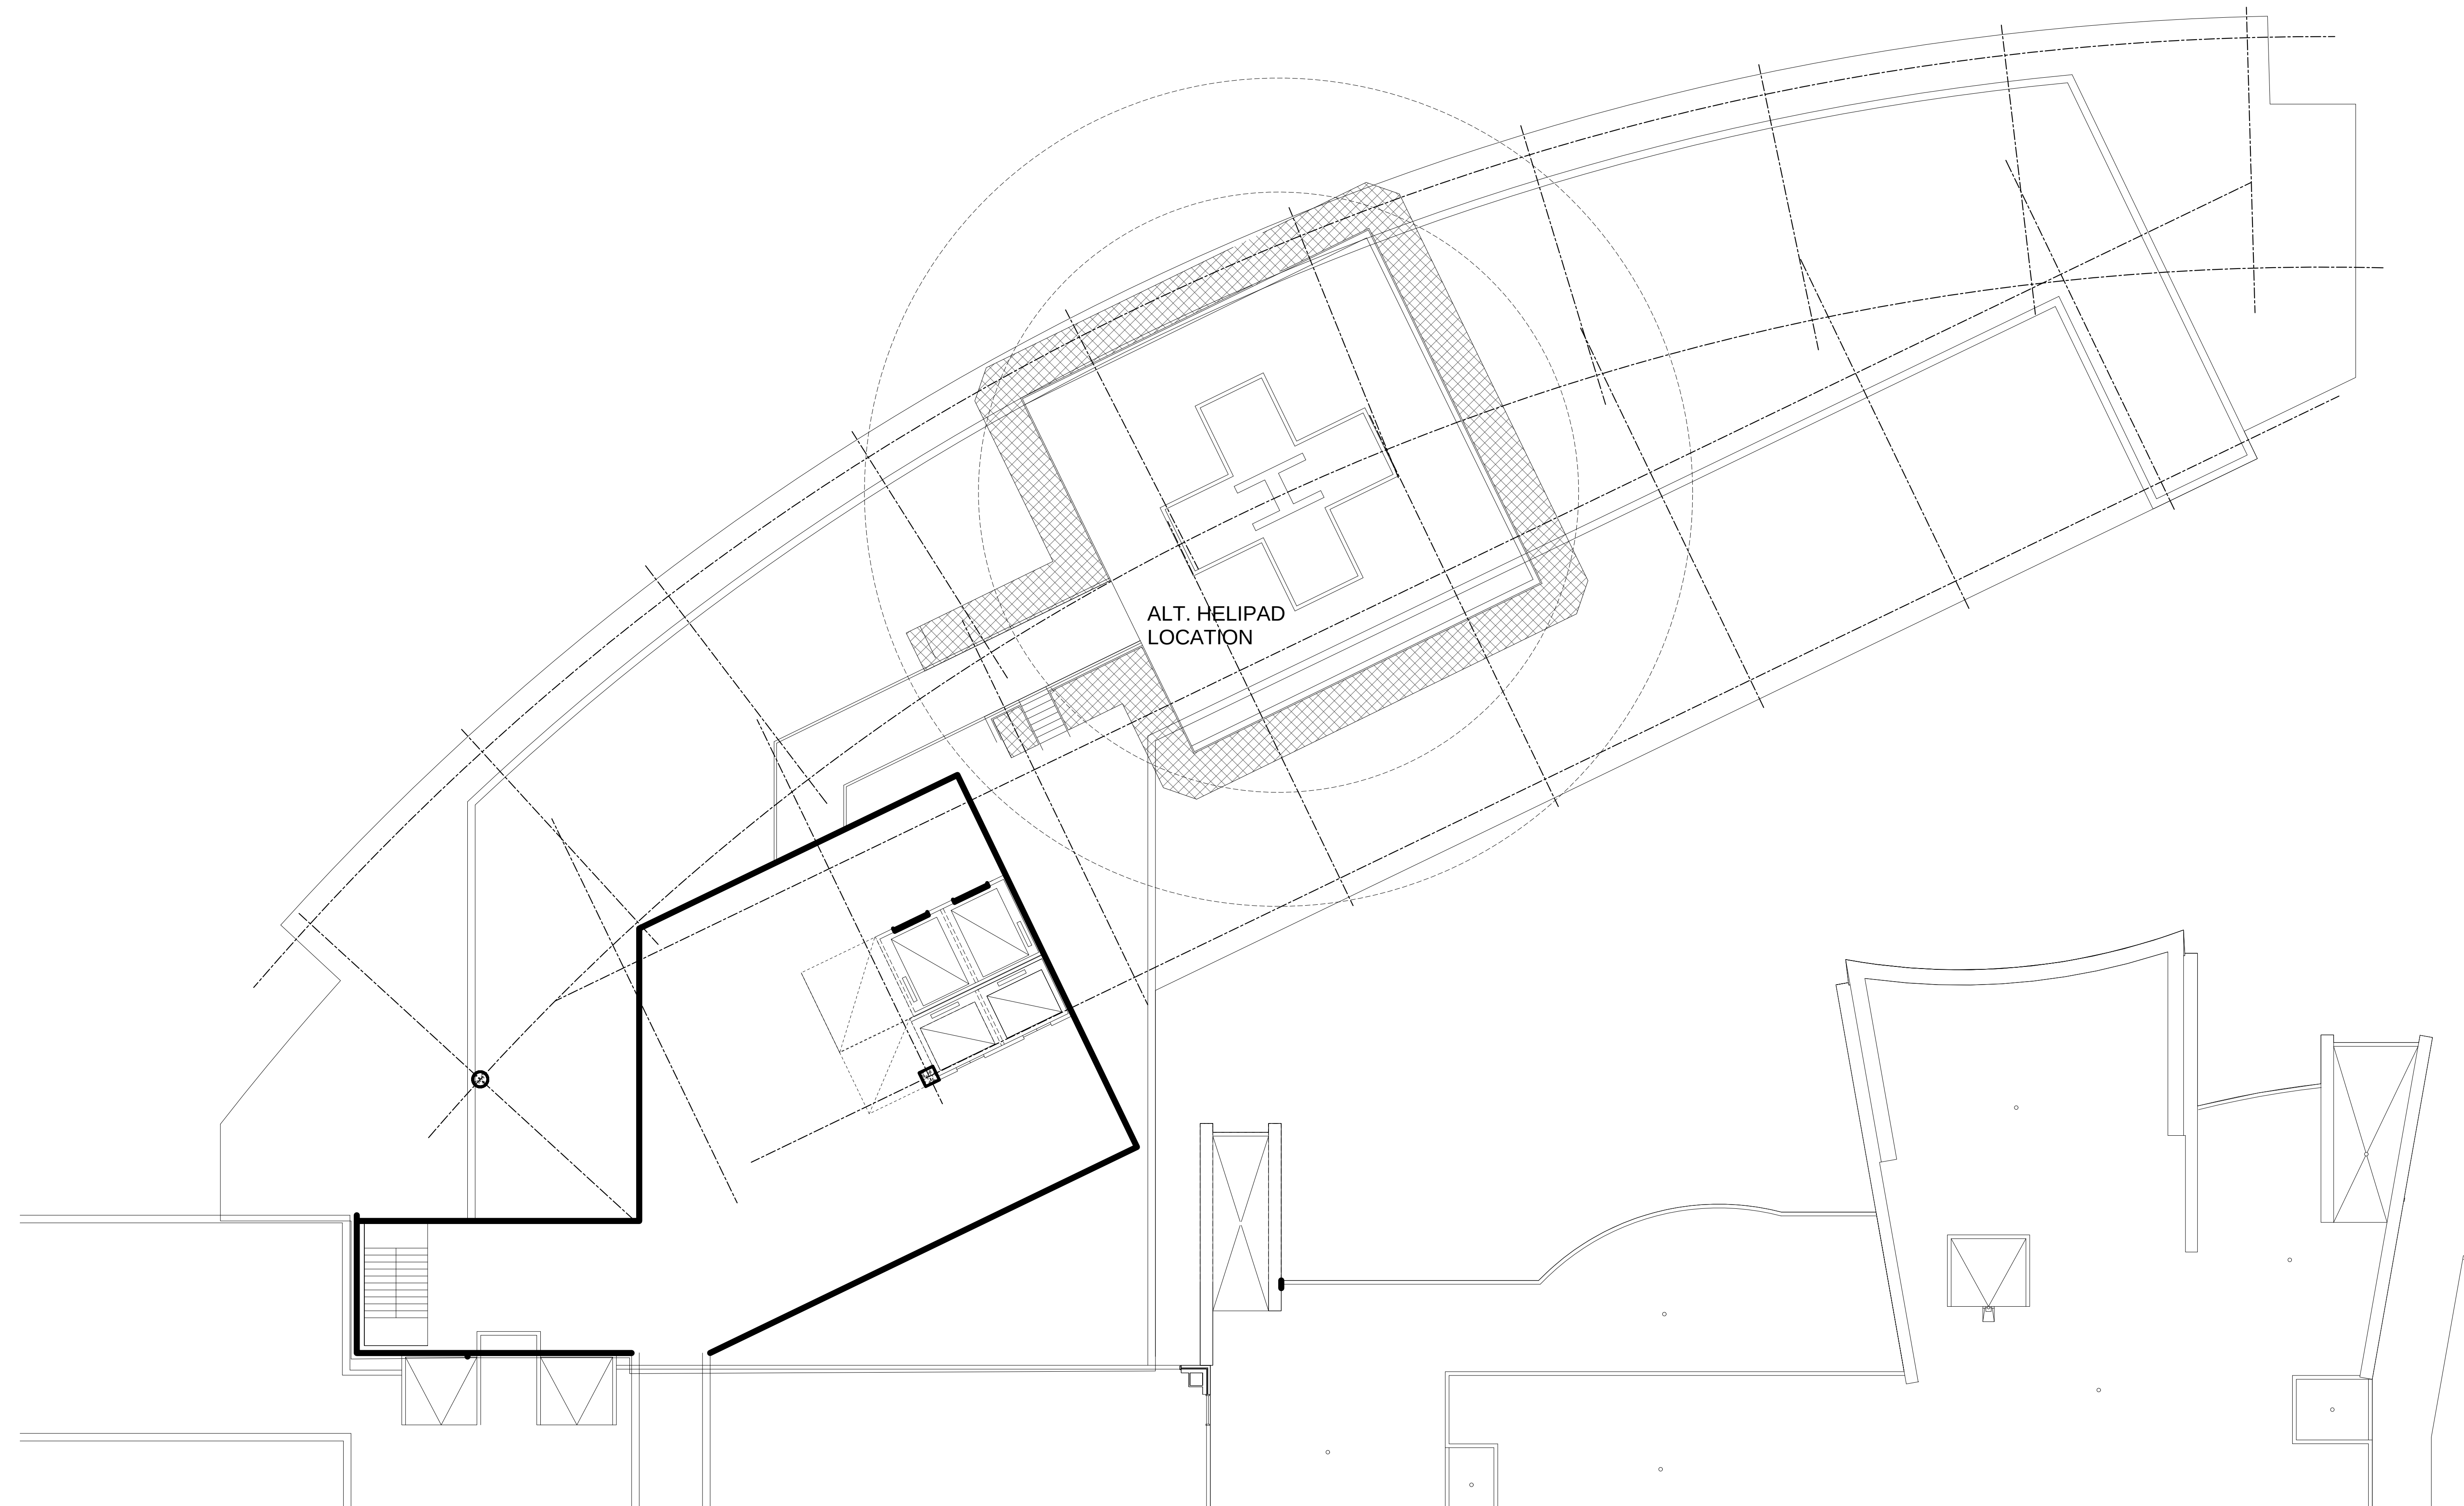



① Level 6 Zoning Plan
3/32" = 1'-0"

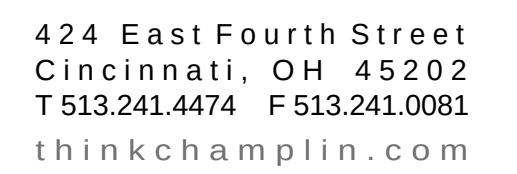

THINK CREATE REALIZE

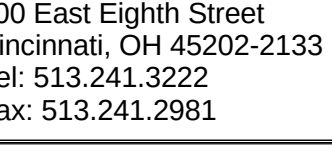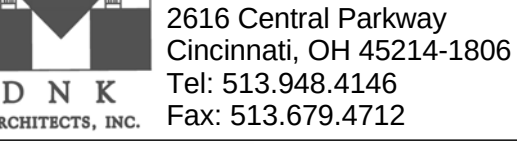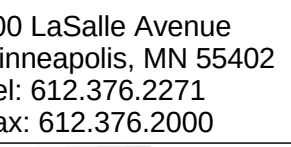

400 West Dorothy Lane
Dayton, OH 45409-1310
Tel: 937.224.0861
Fax: 937.224.5777

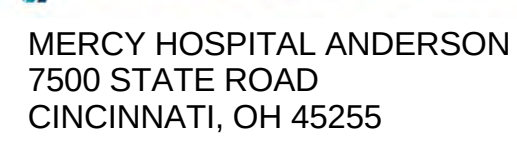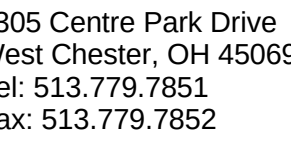

ISSUANCES

[illegible]


HECKED
Y Checker

ROOF PLAN


17 OF 23

ate: 02/01/13






2/1/2013 12:24:26 PM

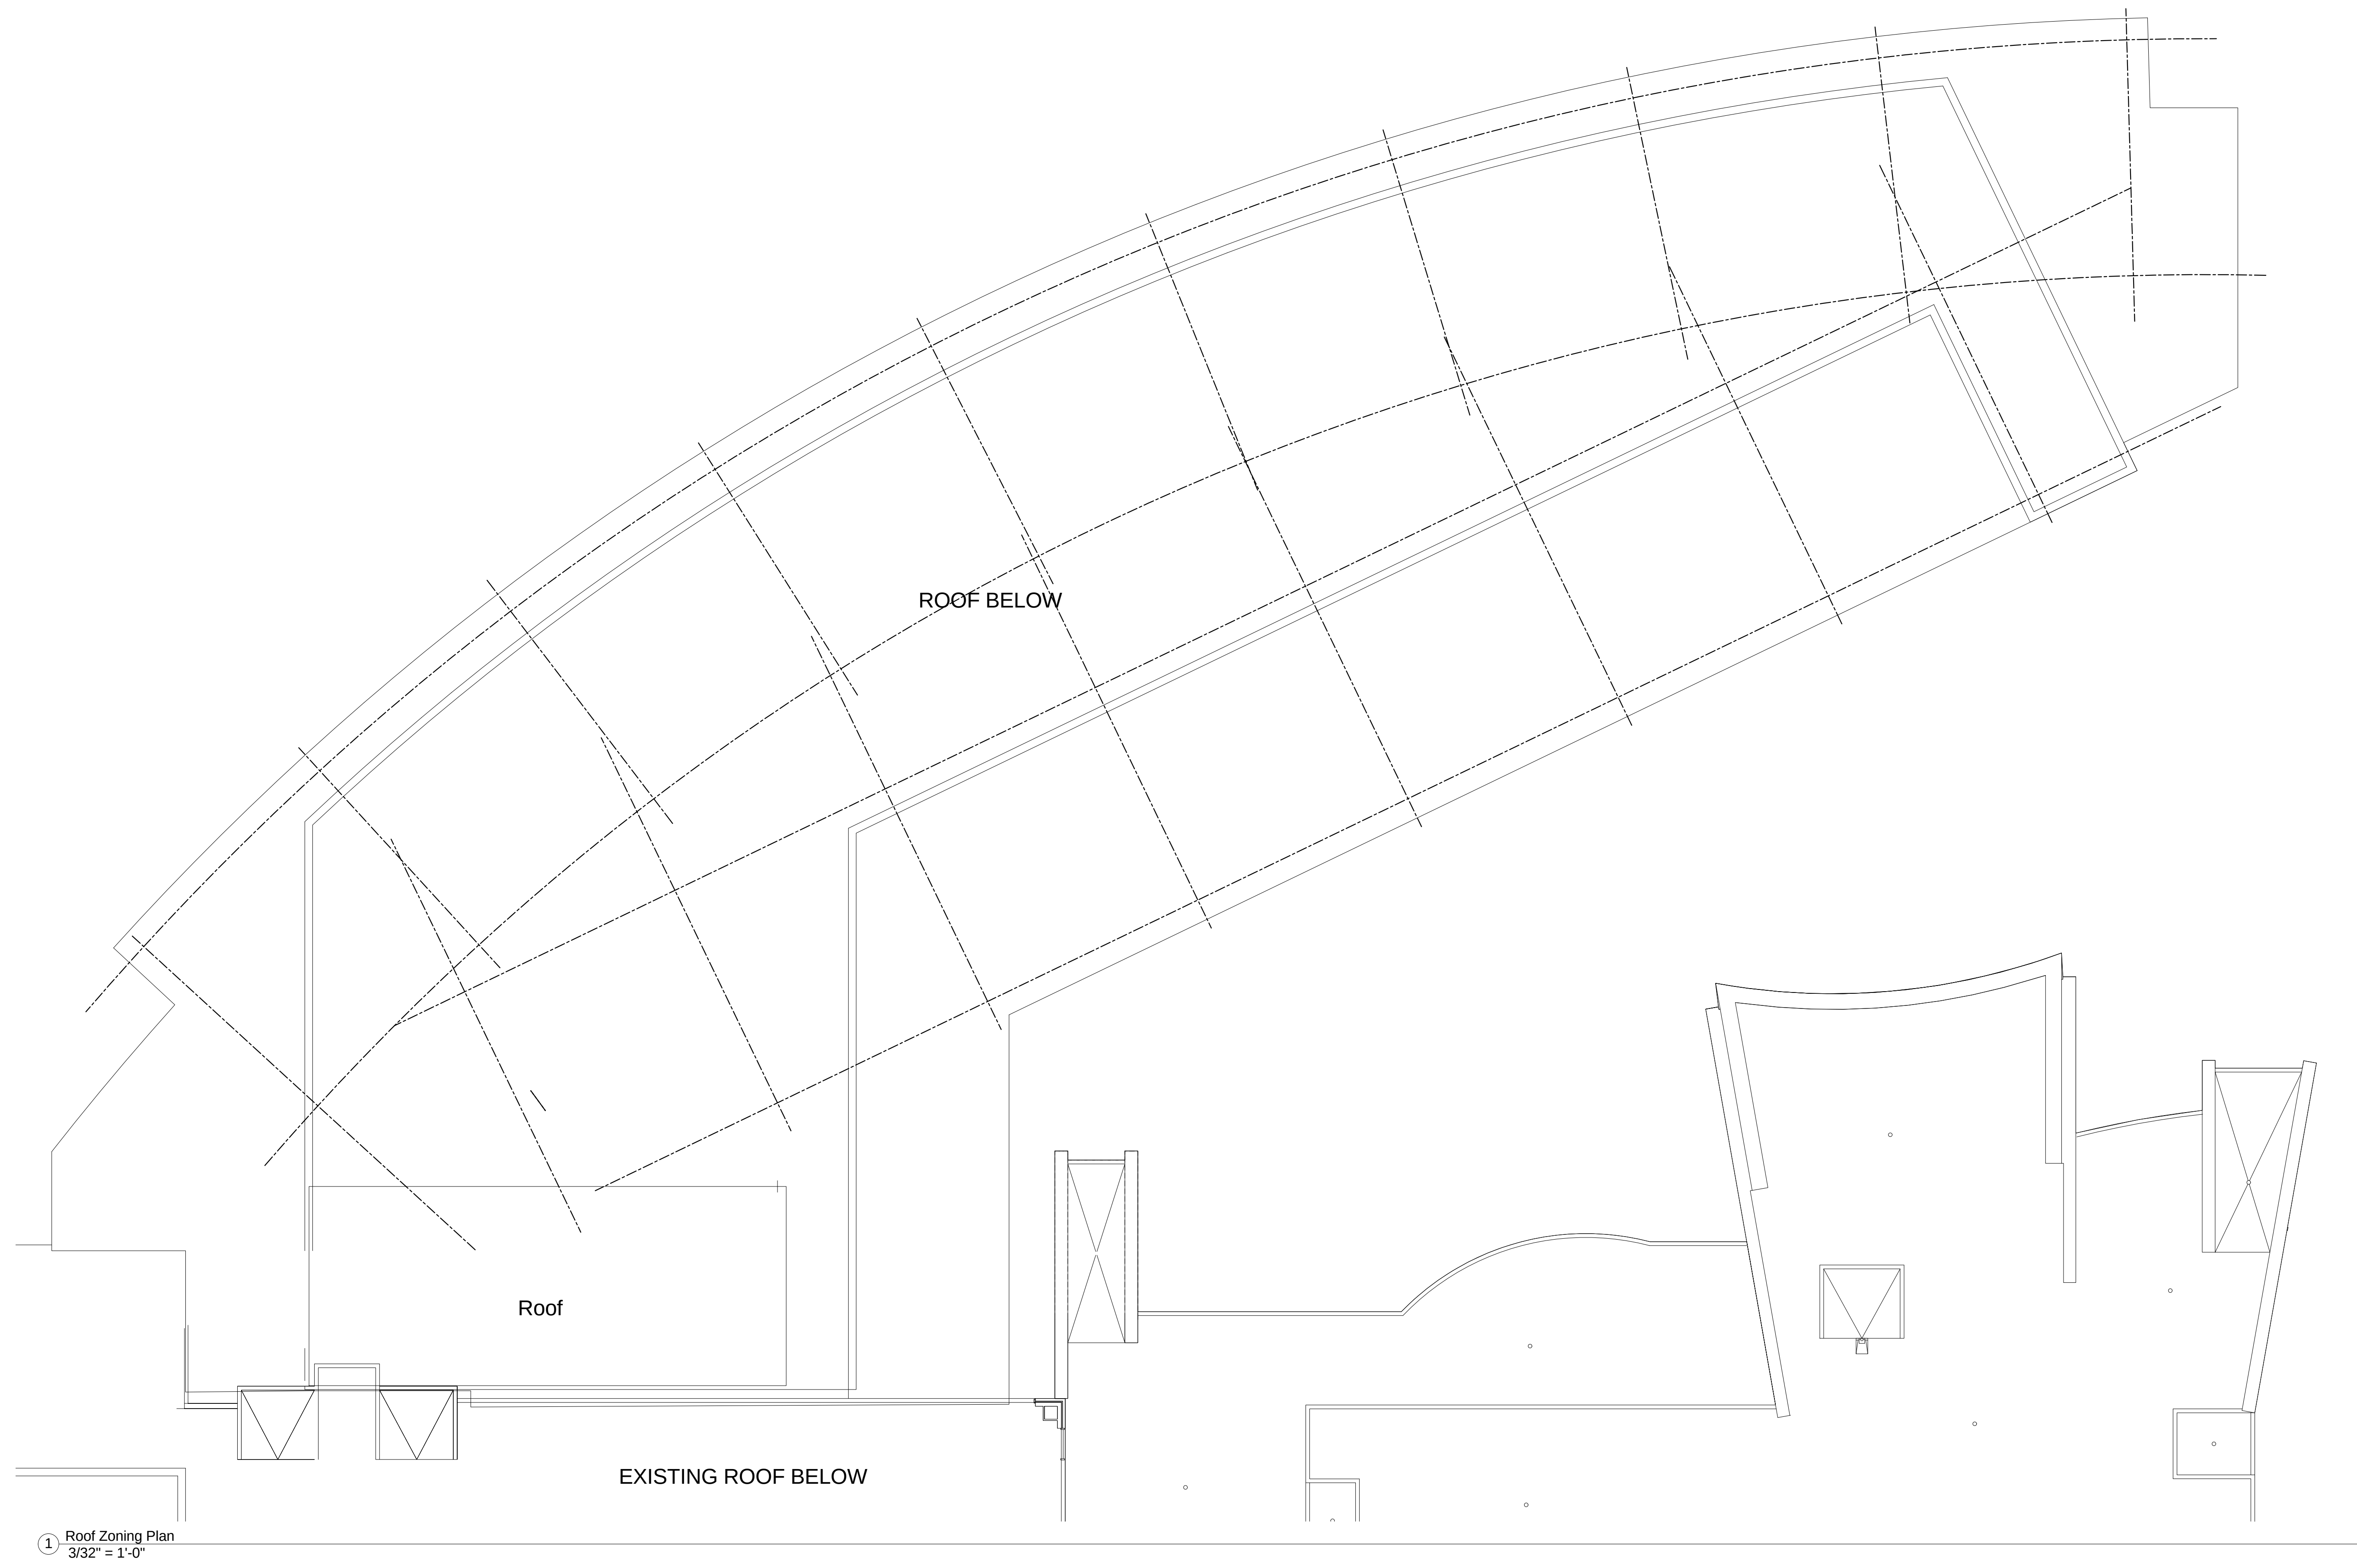

① Roof Zoning Plan
3/32" = 1'-0"

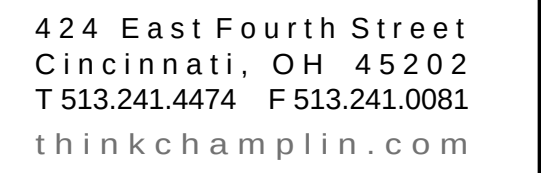

THINK CREATE REALIZE

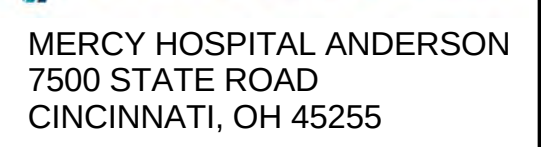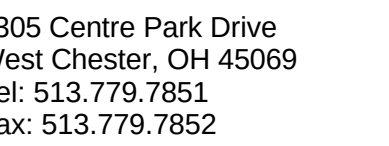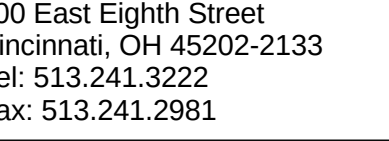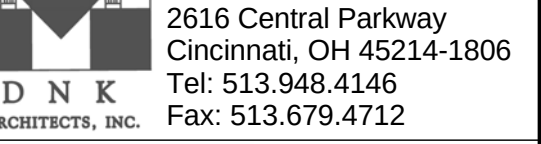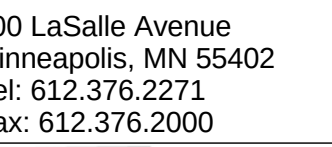

No.	Description	Date
	PUD MODIFICATION	01/14/13

RAWN Y Author	
CHECKED Y Checker	
CLIENT NO.	
PROJECT 60278449	


18 OF 23

ate:	02/01/13
------	----------







2/1/2013 12:24:33 PM



② East and North Elevations
 $1/16" = 1'-0"$

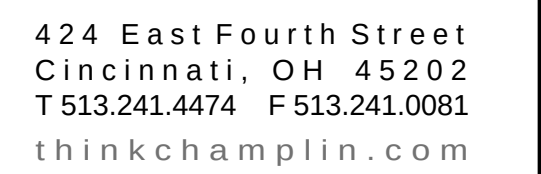

THINK CREATE REALIZE

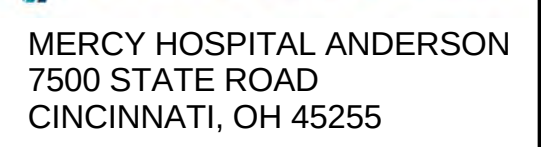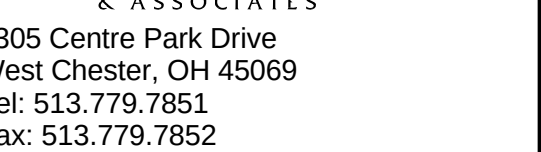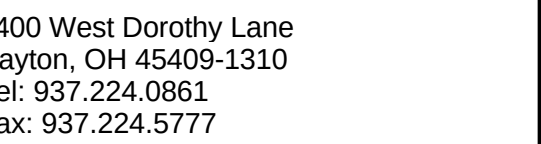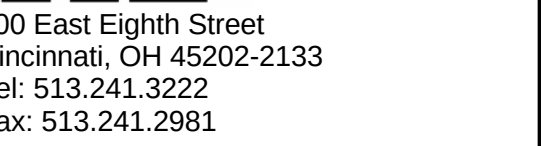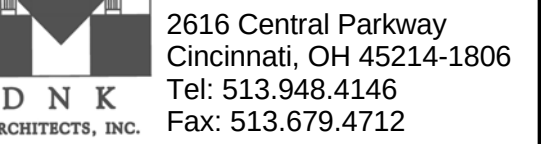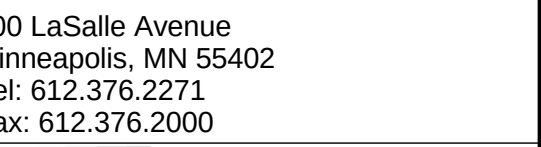

No.	Description	Date
	PUD MODIFICATION	01/14/13

RAWN Y Author	
CHECKED Y Checker	
CLIENT NO.	
PROJECT 60278449	

19 OF 23

ate:	02/01/13
------	----------

2/1/2013 12:24:39 PM



- PTD METAL PANEL CLADDING

—ALUMINUM WINDOW ASSEMBLY
W/ BUTT-GLAZED PANELS, TYP.

- GLAZED BRICK

—ALUMINUM CURTAIN WALL ASSEMBLY

— METAL PANEL CANOPY SYSTEM

— ALUMINUM CLAD COLUMNS

—ALUMINUM CURTAIN WALL ASSEMBLY

WEST ELEVATION



— GLAZED BRICK

—ALUMINUM WINDOW ASSEMBLY
W/ BUTT-GLAZED PANELS, TYP.

METAL PANEL CANOPY SYSTEM

STONE WALL







—ALUMINUM CURTAIN WALL ASSEMBLY

SOUTH ELEVATION

① West and South Elevations
1/16" = 1'-0"



THINK CREATE REALIZE

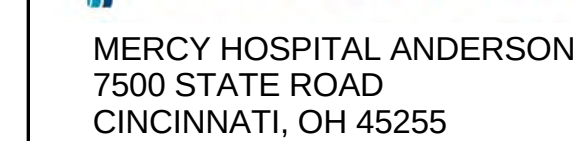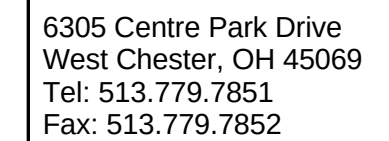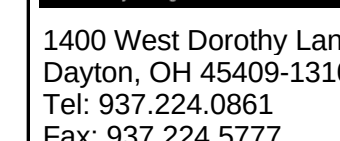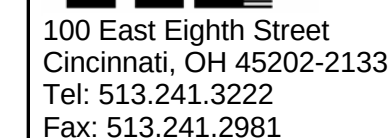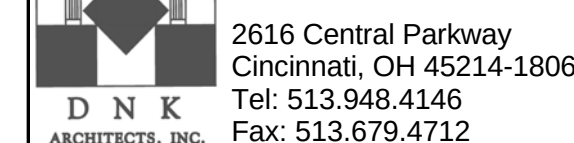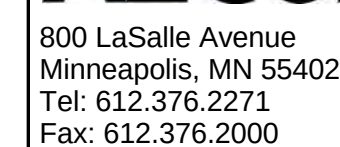


No.	Description	Date
1	PUD MODIFICATION	01/14/1

[illegible]


CLIENT NO.

BUILDING SECTIONS

Date: 02/01/13

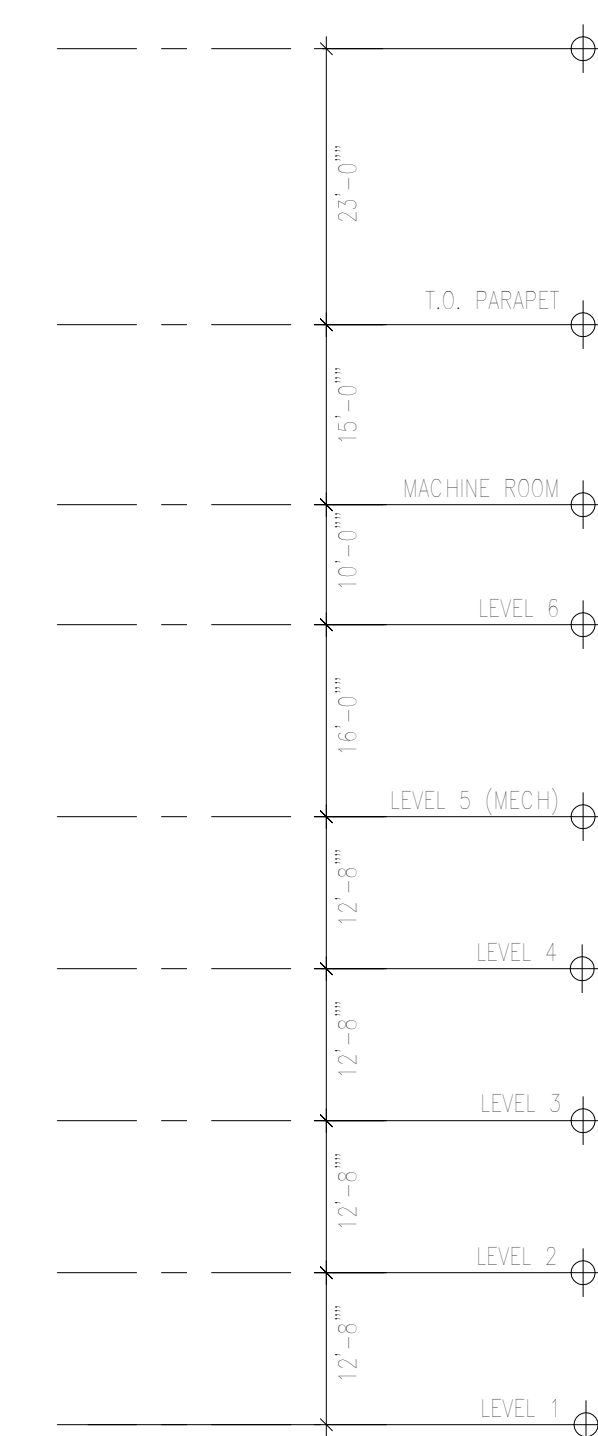


THE JEWISH HOSPITAL
N/S SECTION

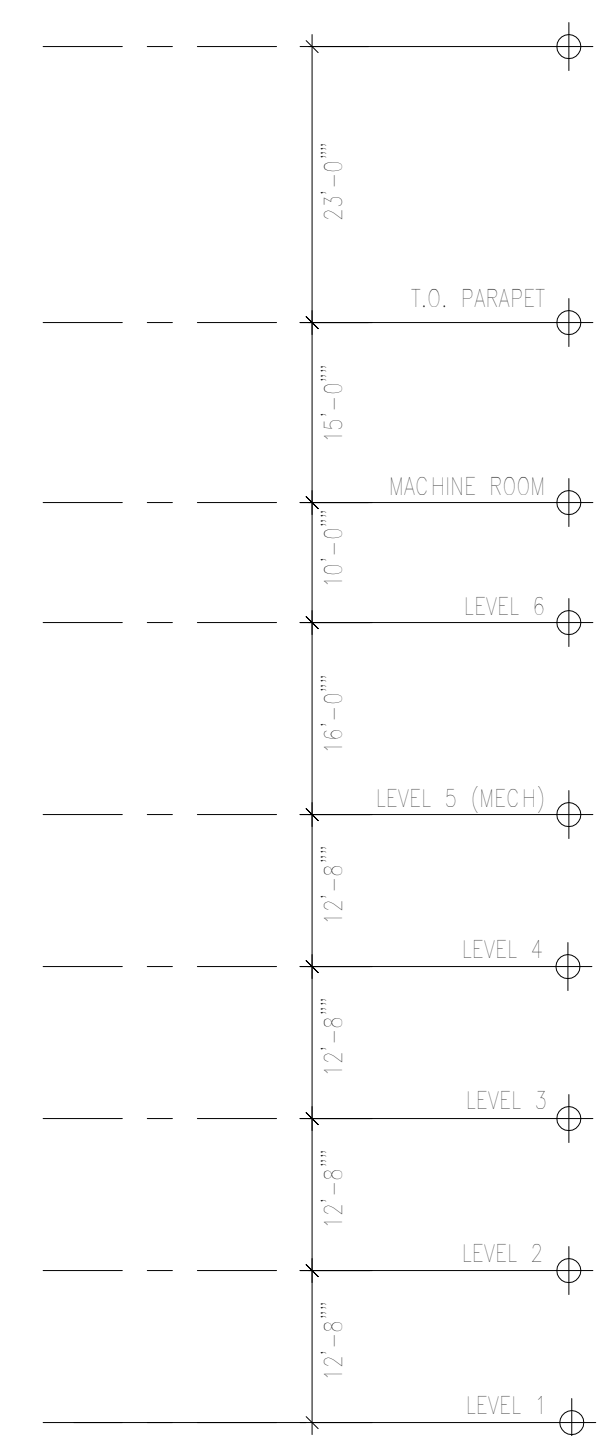

THE JEWISH HOSPITAL
SECTION THRU LOBBY

① Building Sections
1/16" = 1'-0"

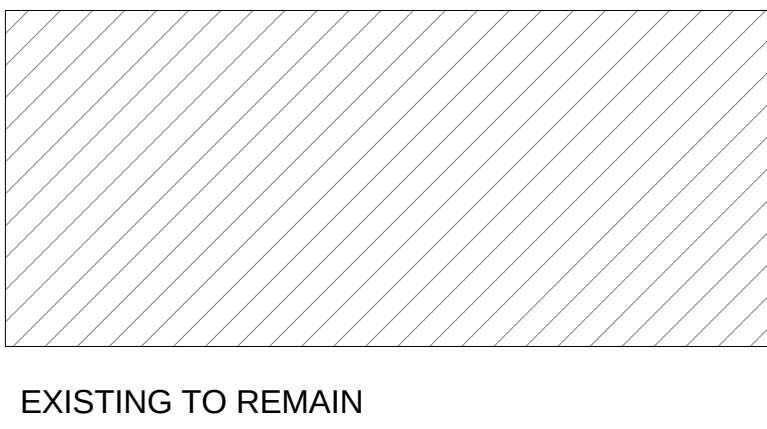


ISSUANCES


This architectural elevation drawing illustrates the facade of a building, detailing its materials and structural components. The drawing includes the following labels and dimensions:

- Labels:**
 - METAL PANEL BEYOND
 - LANDSCAPED FRONTAGE
 - BRICK CLADDING
 - PRECAST CONCRETE BASE
 - PRECAST CONCRETE CORNICE
 - METAL PANEL CLAD FLUE ASSEMBLY
 - WOOD TRELLIS
 - BRICK CLADDING
- Dimensions:**
 - 8'-0" (Total height of the main facade section)
 - 9'-6" (Height of the lower section)
 - 36'-0" (Length of the lower section)
- Levels and Elevation Markers:**
 - +870' (Top of the main facade section)
 - +862' (Level of the parapet)
 - +871' (Level of the parapet)
 - +855' (Level of the lower section)
 - +850' (Level of the lower section)
- Other Features:**
 - EXISTING PARKING GARAGE (indicated by a dashed line)
 - PARAPET (indicated by a dashed line)
 - WOOD TRELLIS (indicated by a dashed line)
 - BRICK CLADDING (indicated by a dashed line)

WEST ELEVATION

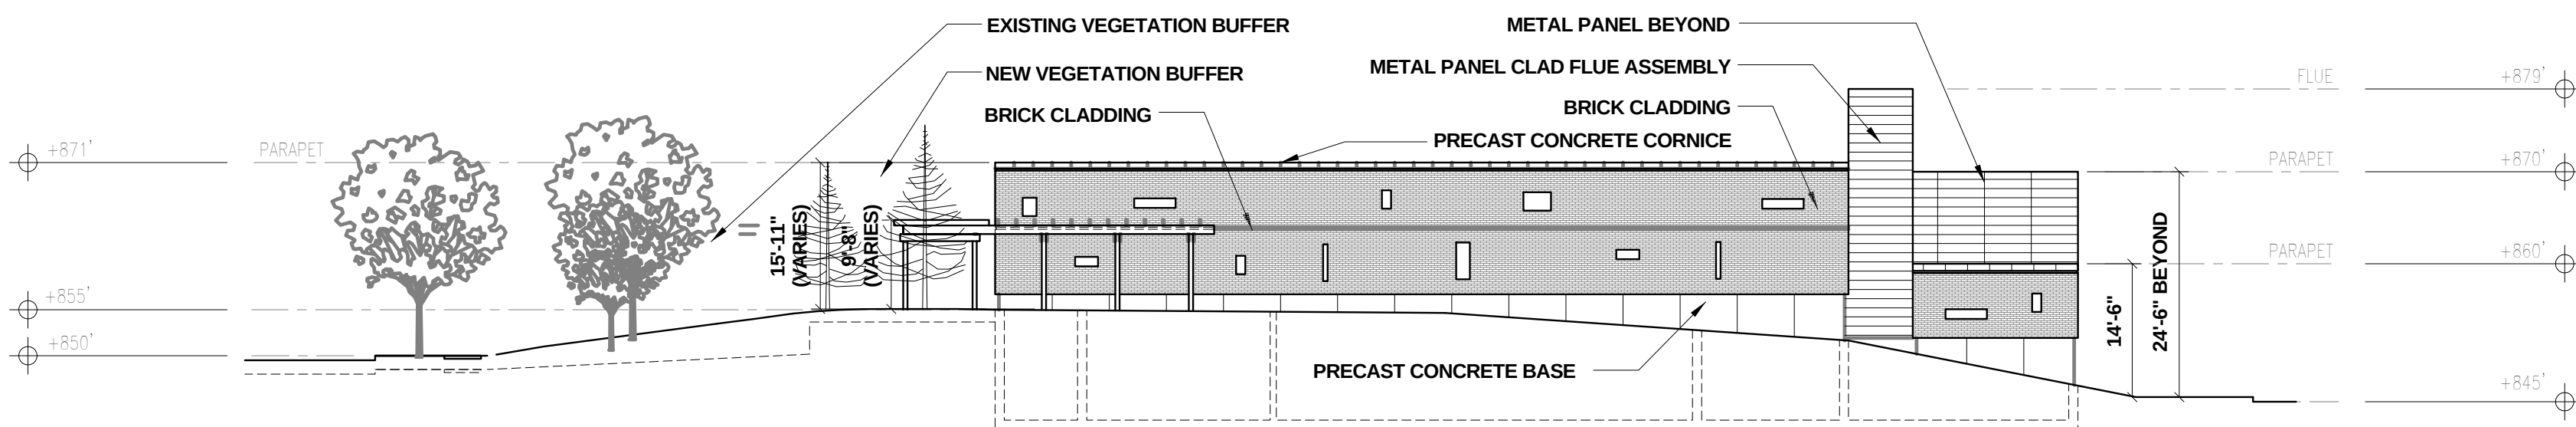

SOUTH ELEVATION

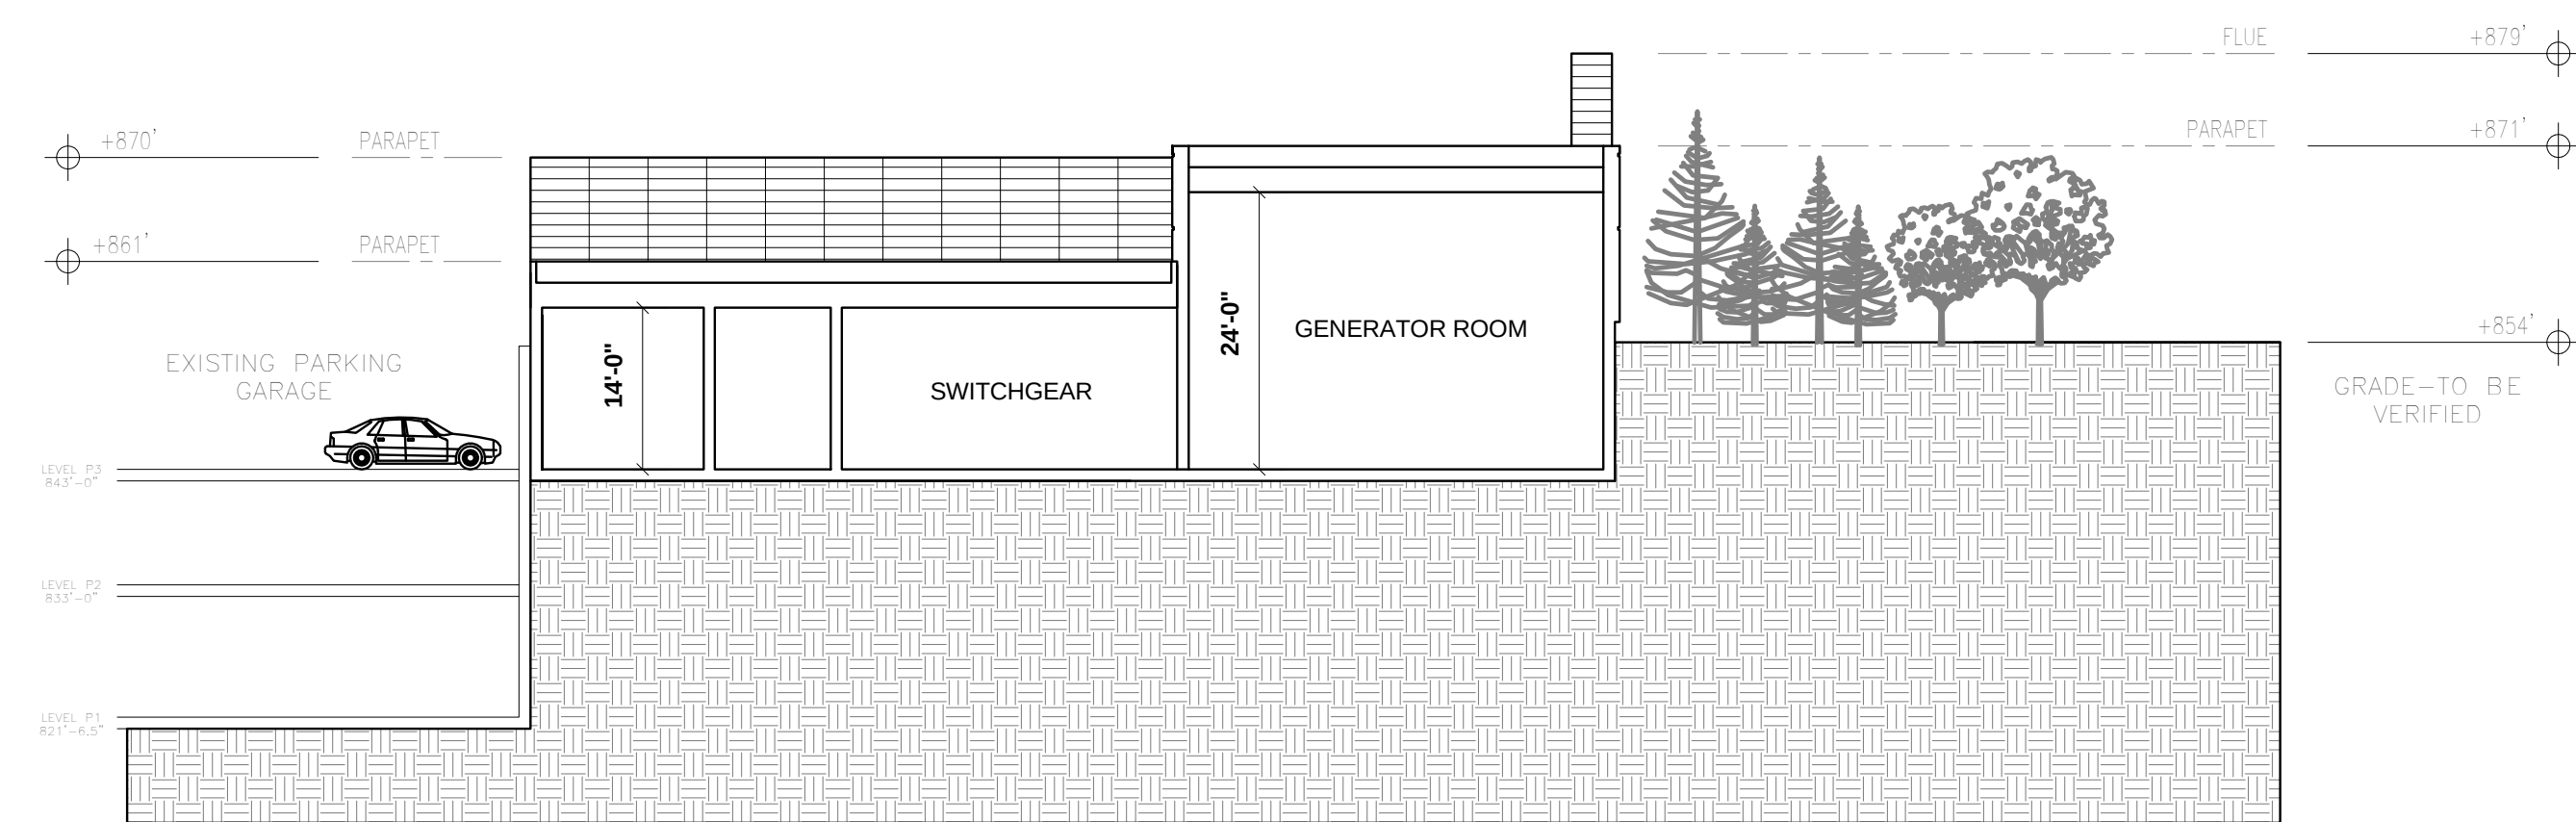

BUILDING SECTION




ISSUANCES

No.	Description	Date
1	PUD MODIFICATION	01/14/13

[illegible]

DRAWN BY Author	
CHECKED BY Checker	
CLIENT NO.	
PROJECT JC 60278449	

SERVICE BUILDING - RENDERED VIEWS

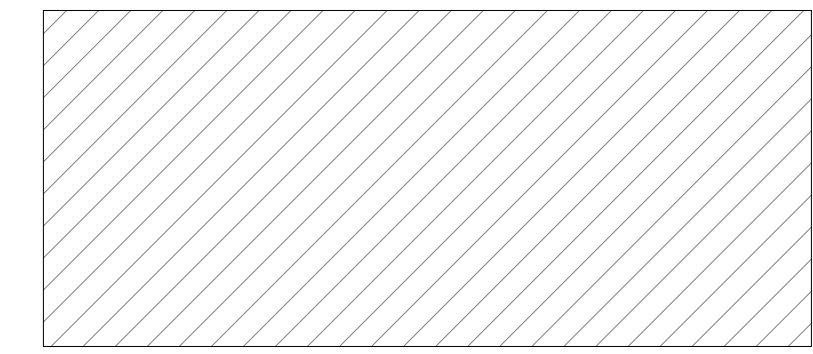


424 East Fourth Street
Cincinnati, OH 45202
T 513.241.4474 F 513.241.0081
thinkchamplin.com

THINK CREATE REALIZE



800 LaSalle Avenue
Minneapolis, MN 55402
Tel: 612.376.2271
Fax: 612.376.2000

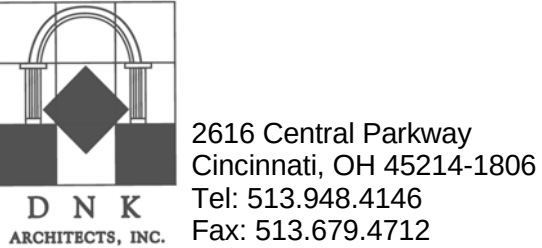

D N K
ARCHITECTS, INC.

2616 Central Parkway
Cincinnati, OH 45214-1806
Tel: 513.948.4146
Fax: 513.679.4712

THP

100 East Eighth Street
Cincinnati, OH 45202-2133
Tel: 513.241.3222
Fax: 513.241.2981



Heapy Engineering
Mechanical Electrical Commissioning Technology
Nationally Recognized Leader in Sustainability / LEED

1400 West Dorothy Lane
Dayton, OH 45409-1310
Tel: 937.224.0861
Fax: 937.224.5777



KLEINGERS
& ASSOCIATES

6305 Centre Park Drive
West Chester, OH 45069
Tel: 513.779.7851
Fax: 513.779.7852



MERCY HOSPITAL ANDERSON
7500 STATE ROAD
CINCINNATI, OH 45255

ISSUANCES

[illegible]

DRAWN BY Author	
--------------------	--

CHECKED BY	Checker
---------------	---------



CLIENT NO.	
------------	--

PROJECT	
NC 60278449	

SERVICE BUILDING -
ADDITIONAL VIEW

ADDITIONAL VIEWS

2/1/2013 12:20:50 PM

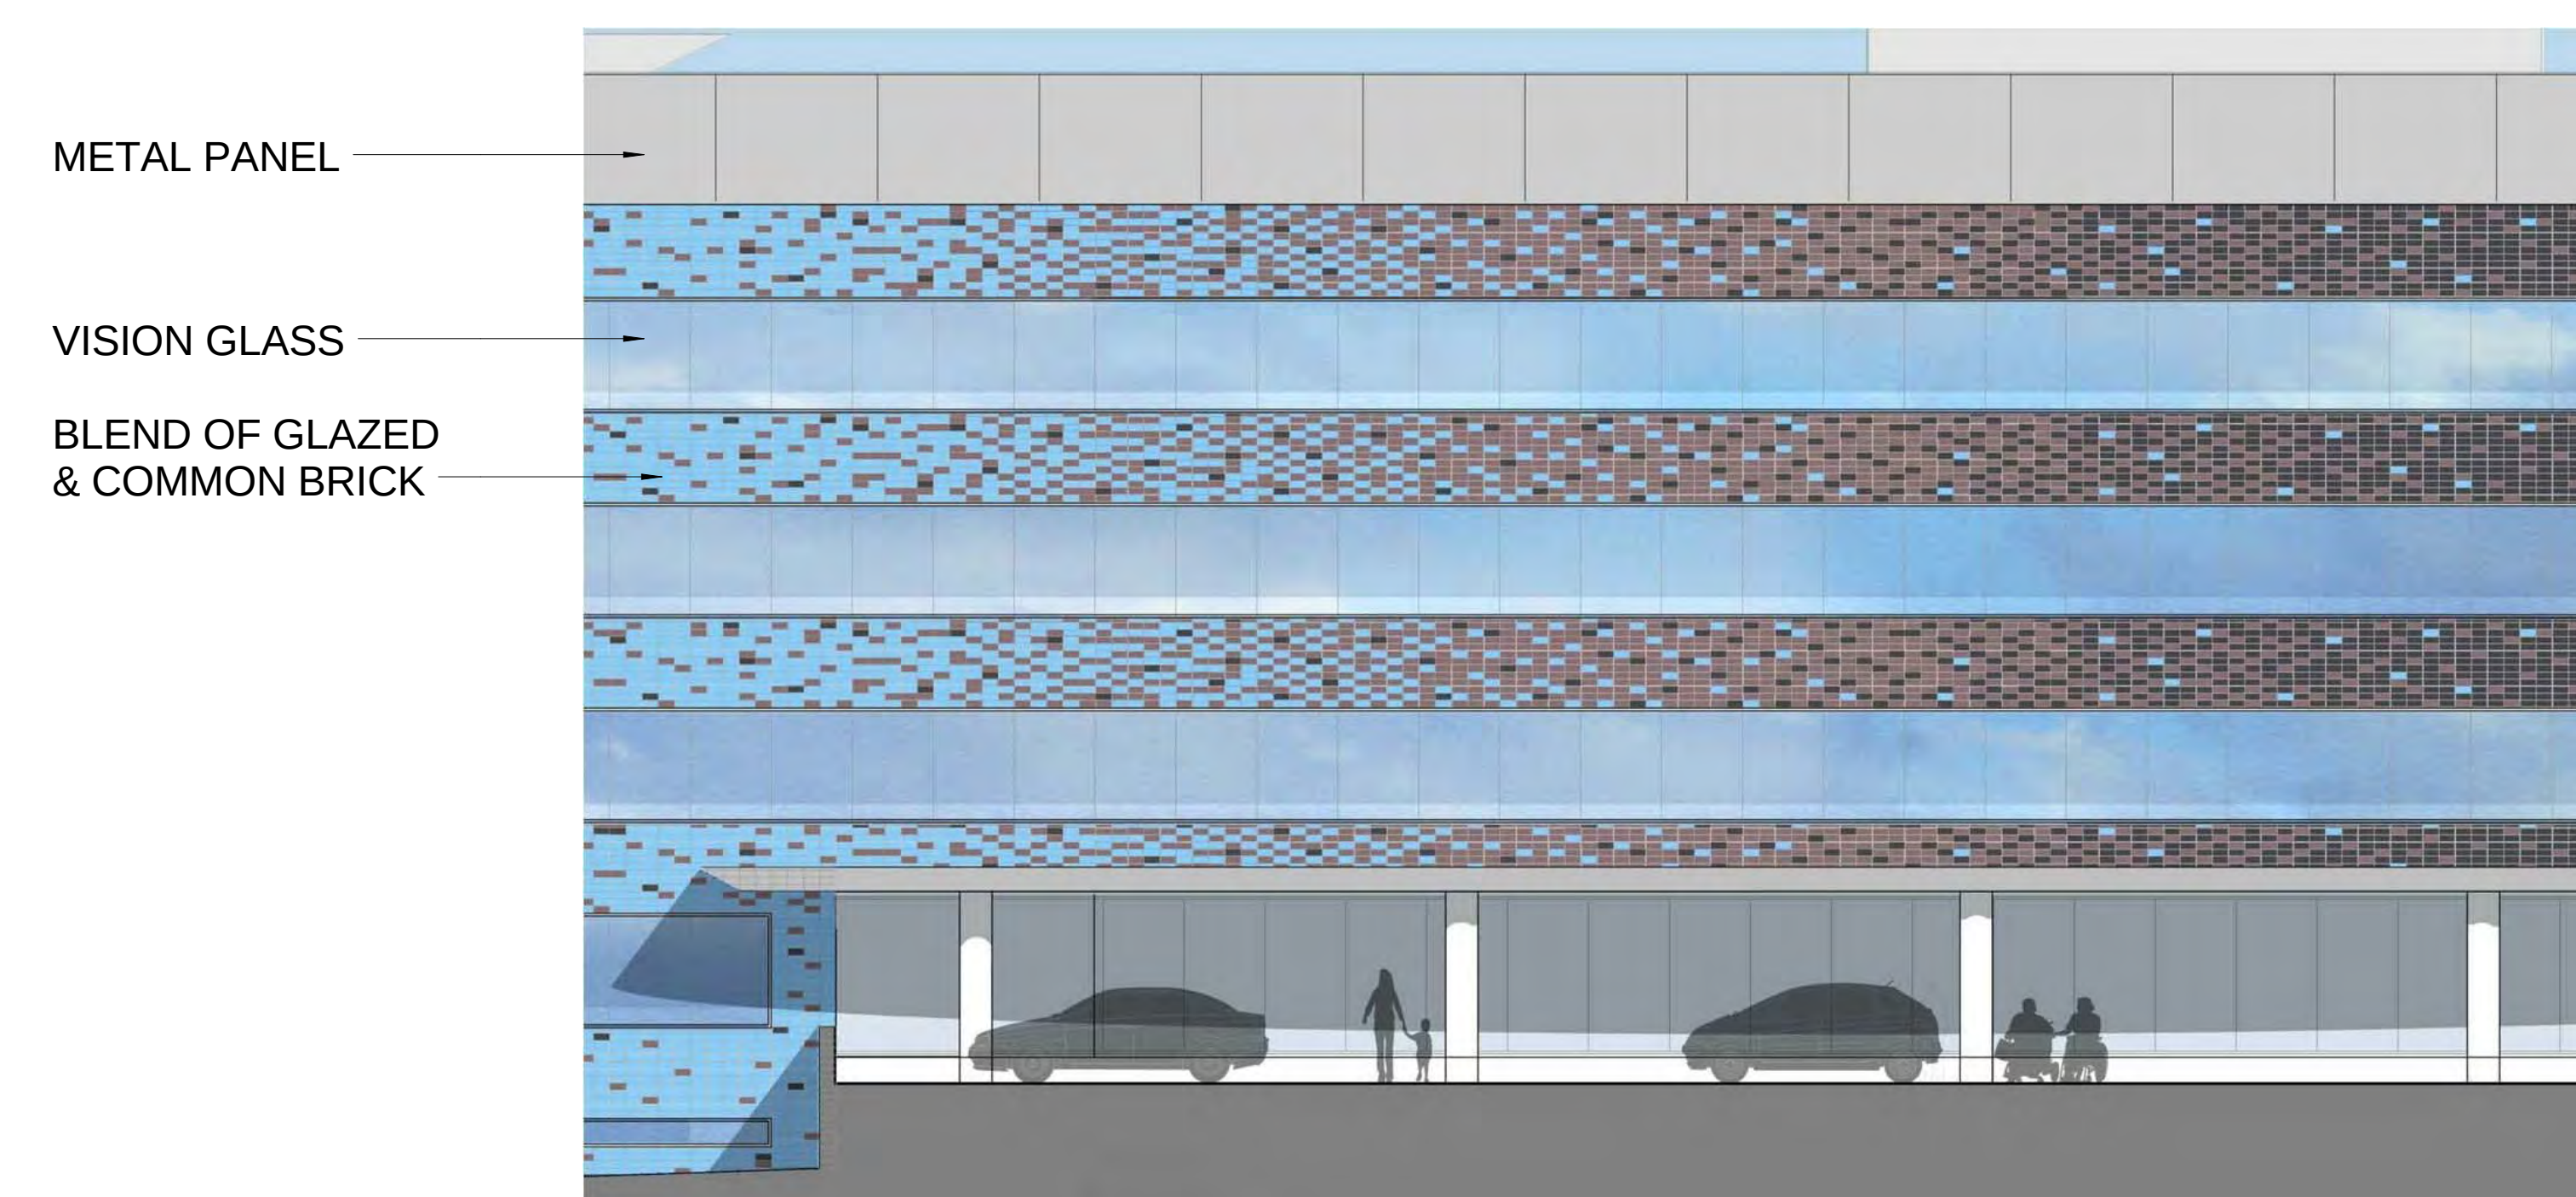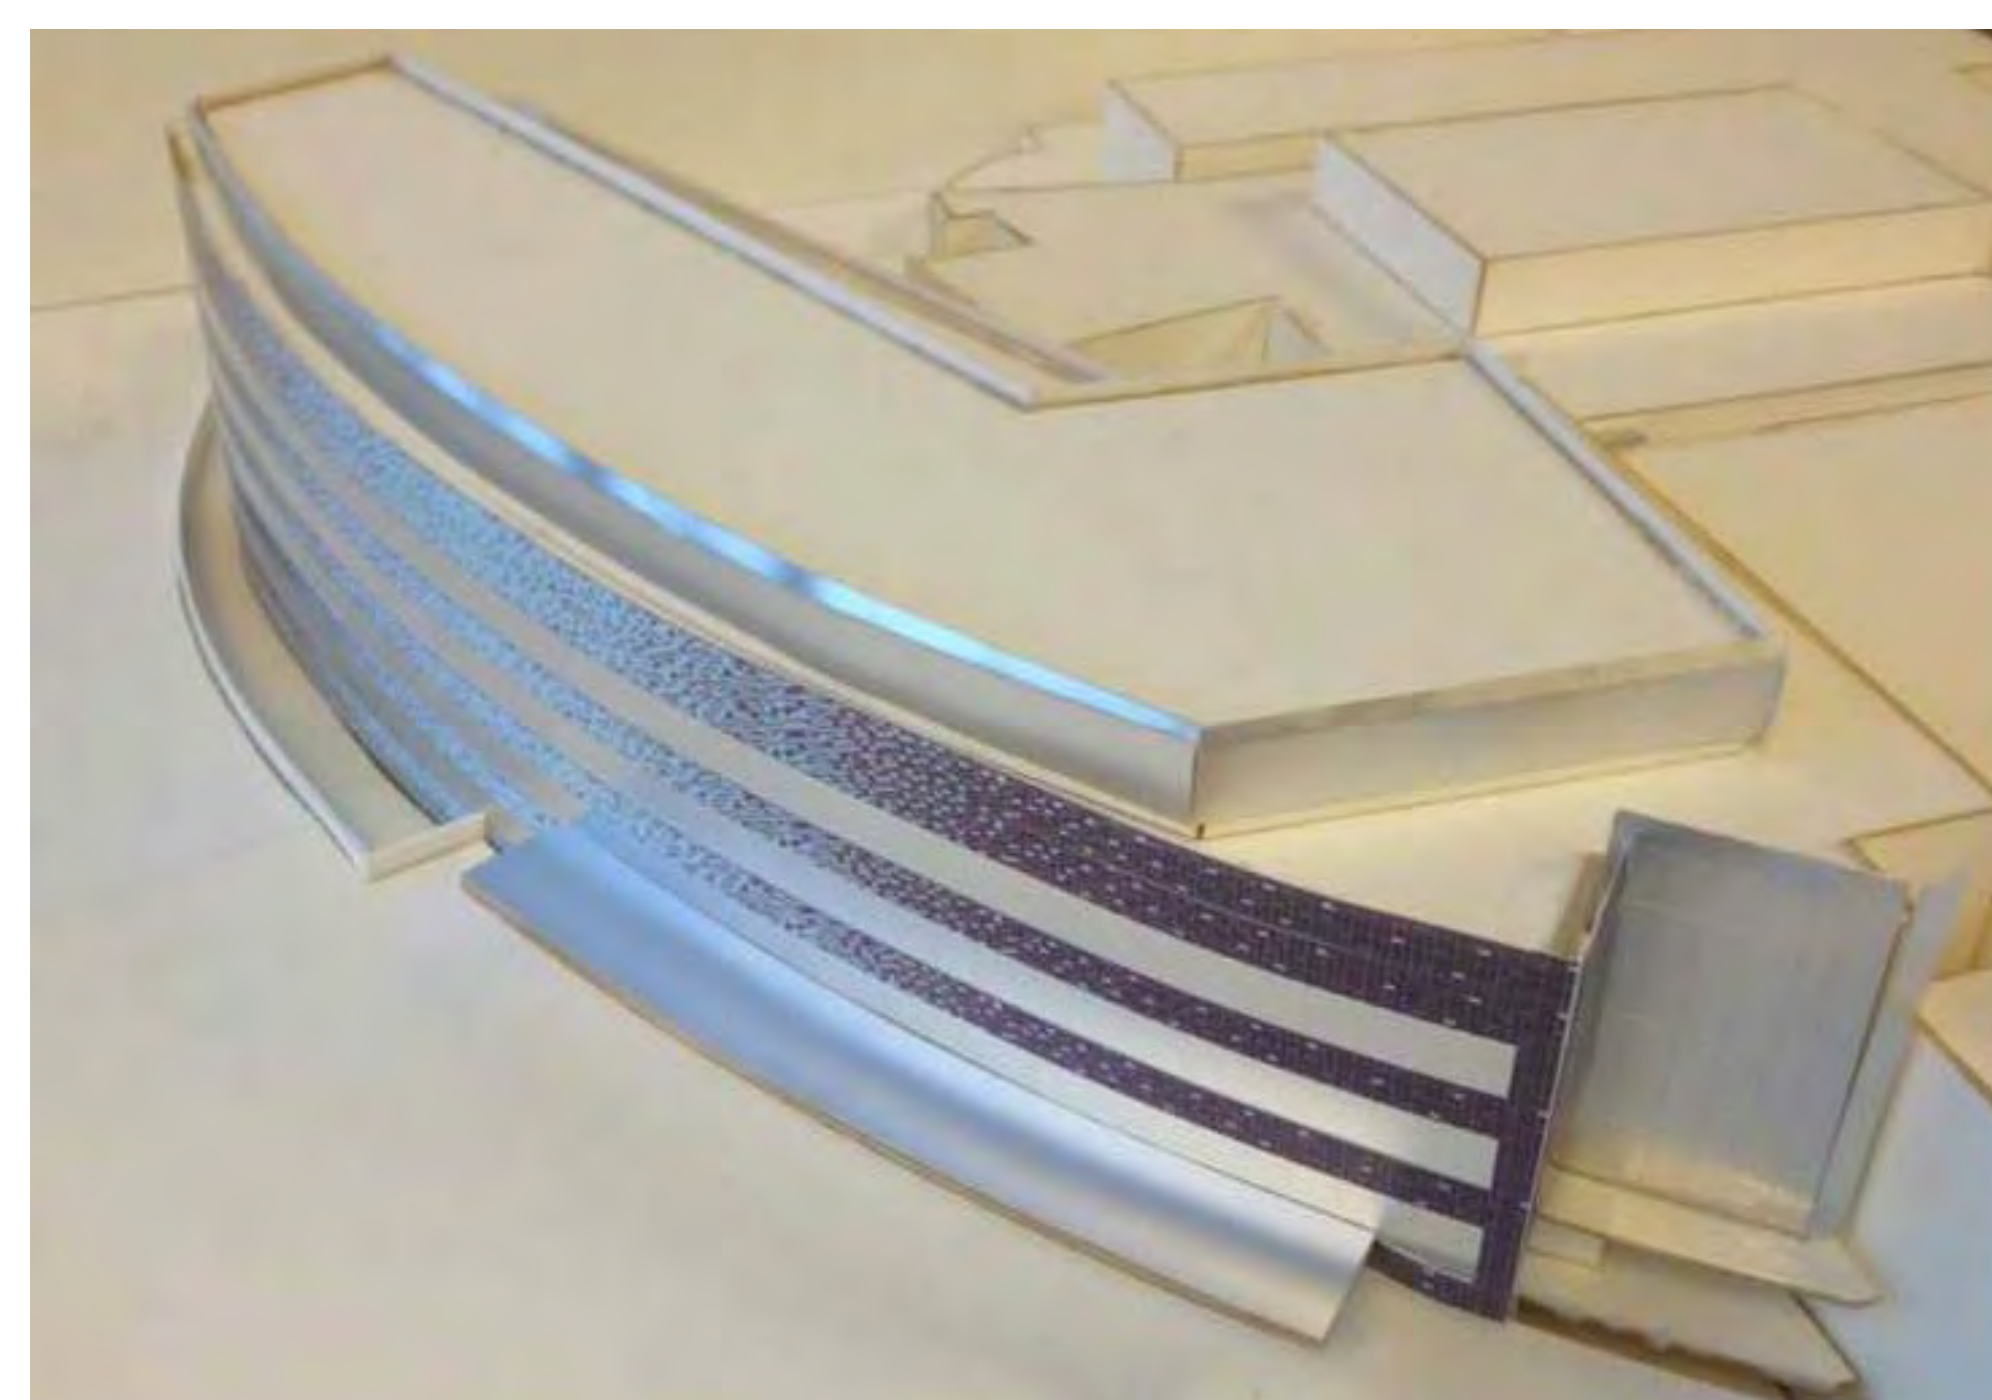

ISSUANCES

[illegible]

DRAWN BY Author	
CHECKED BY Checker	
CLIENT NO.	
PROJECT NC 60278449	

HOSPITAL ADDITION
RENDERED VIEWS