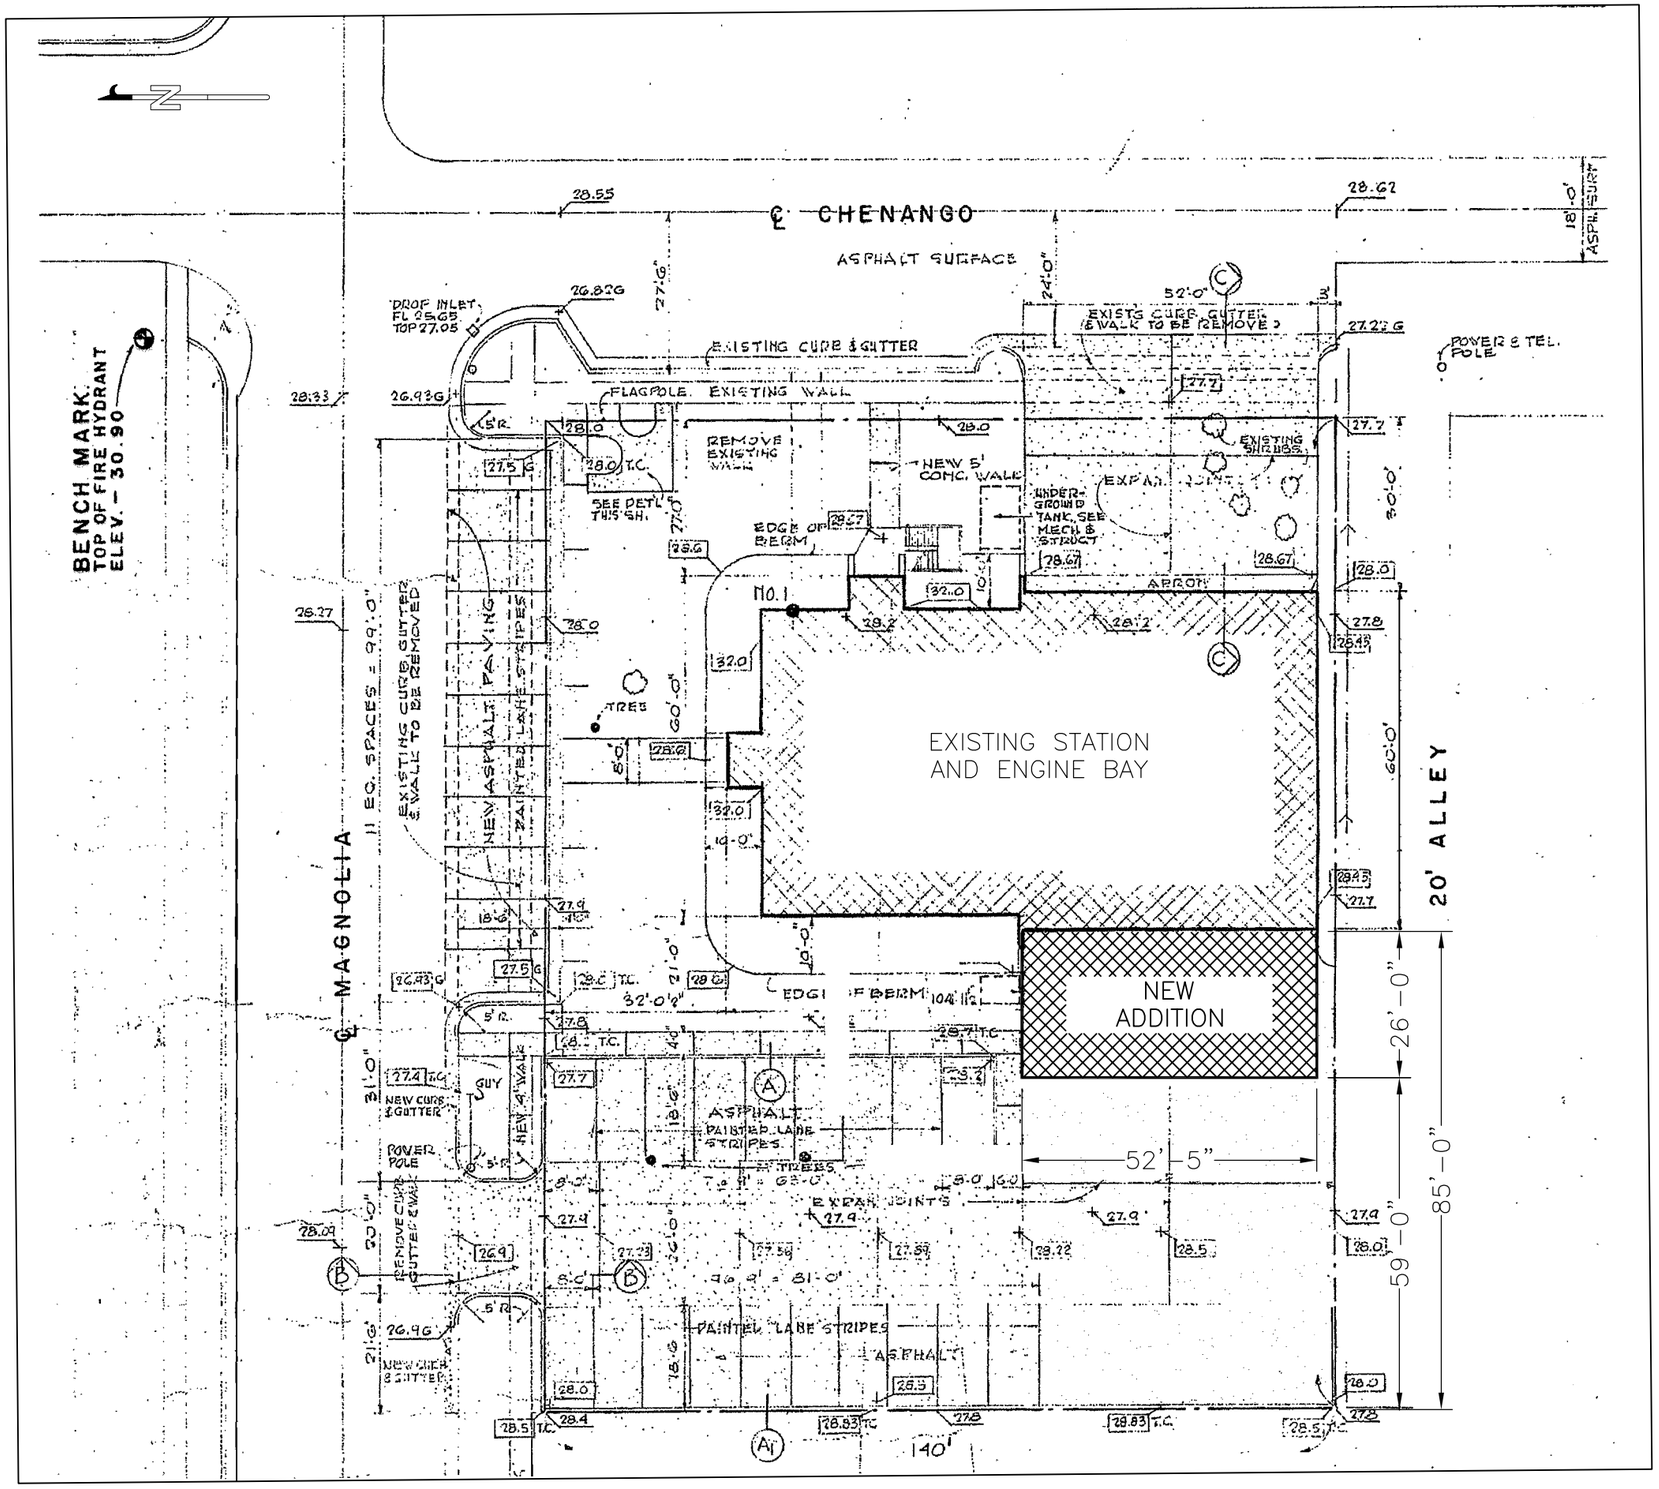

NOTES:

1. THIS DRAWING IS A SKETCH FOR PRELIMINARY PLANNING, AND IS NOT FOR CONSTRUCTION.
2. DRAWING NOT TO SCALE. DIMENSIONS TO BE FIELD VERIFIED.

Angleton Fire Department

FIRE STATION 1
PROPOSED ADDITION TO ENGINE BAY
SITE PLAN – PLAN "A, E, F"

DRAWN	RGB	DATE	7/07	DWG	#SK–STA1–001

ANGLETON FIRE DEPT. ANGLETON, TEXAS