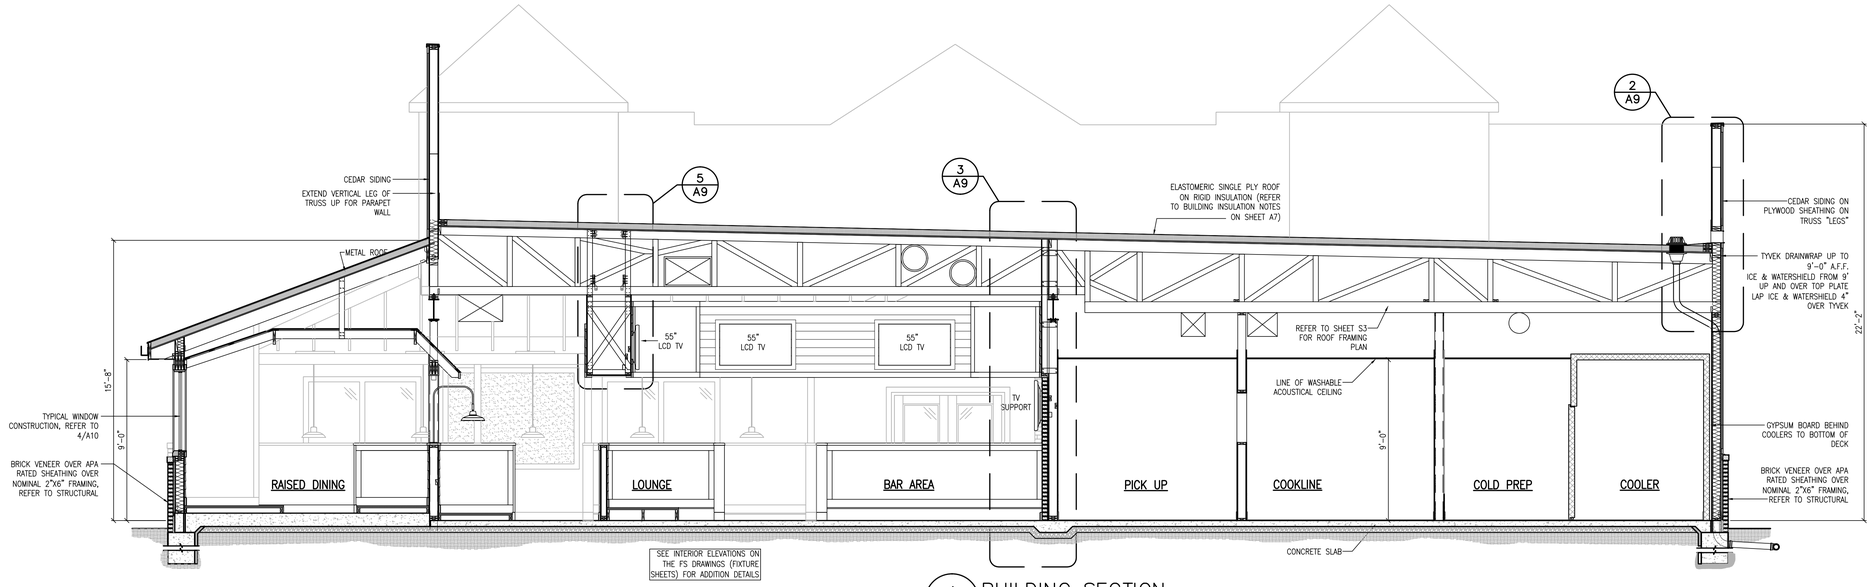

1 A6 BUILDING SECTION
SCALE: 1/4" = 1'-0"

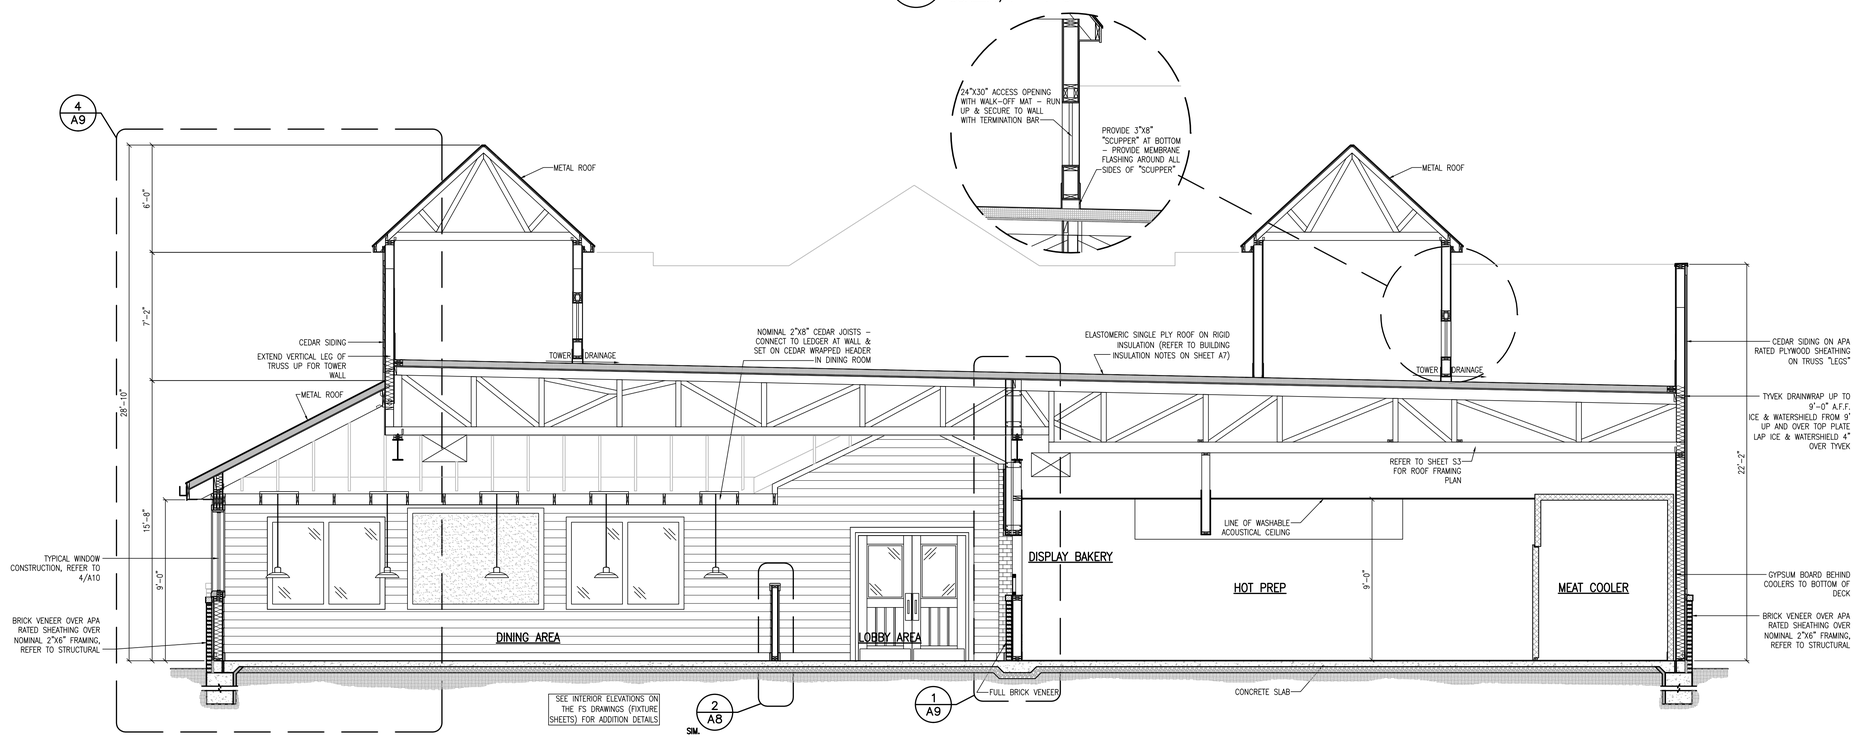

2 A6 BUILDING SECTION
SCALE: 1/4" = 1'-0"

GreenbergFarrow

21 S. Evergreen Ave., Suite 200
Arlington Heights, Illinois 60005
t: 847 788 9200 f: 847 788 9536

COPYRIGHT NOTICE

This drawing is the property of the above referenced Professional and is not to be used for any purpose other than the specific project and site named herein, and cannot be reproduced in any manner without the express written permission from the Professional

ISSUE/REVISION RECORD

DATE	DESCRIPTION
09/16/14	COORDINATION SET

PROFESSIONAL SEAL

PROFESSIONAL IN CHARGE
F. GRIECO

PROJECT MANAGER
C. LUDWIG

QUALITY CONTROL
S. KOUGIAS

DRAWN BY
B. KLAK

PROJECT NAME

TEXAS ROADHOUSE

KENWOOD
OHIO

SYCAMORE CROSSING AND PLAZA SHOPPING CENTER

PROJECT NUMBER
20140333.0

SHEET TITLE

BUILDING SECTIONS

SHEET NUMBER

A6