REQUEST FOR QUOTATION

RFQ-11-47

CITY OF WINTER HAVEN
" An Equal Opportunity Employer"

Please return quote to:
City of Winter Haven
Procurement Service Division
401 6th St SW
Winter Haven, Fl 33880

For additional information and clarification contact:
Department Name: **Utility Services**

Bert DiBiasie
Whitey Walling
Telephone #: **863-291-5853**

DATE ISSUED: 4/8/2011

Please quote on the following items:

Item	Quantity	Description	Unit Cost	Total Cost
A	180'	Labor Only - Directional bore 10" water pipe	$	$
B	80'	Labor Only - Directional bore 10" water pipe	$	$
C	100'	Labor Only - Directional bore 10" water pipe	$	$
D	80'	Labor Only - Directional bore 10" water pipe	$	$
		Total, Items A-D		$
Note: See attached map for 4 locations along St. Lucie Road to be bored.				
	The City of Winter Haven will provide all materials.			

Prices must be valid for 90 days.
Procurement Services Division Director: _____

DELIVERY WANTED: 2 weeks
We offer to sell you as above F.O.B., Winter Haven, Florida. Delivery can be made in _____days from receipt of order.

Quotation must be received NO LATER THAN 2:00 P.M., 04/21/11
to: Procurement Services Division, address above or FAX TO 863-291-5666

SIGNATURE: _____

DATE: _____

**COMPANY NAME: _____

ADDRESS: _____

CITY/STATE _____

PHONE: _____

FAX: _____

EMAIL: _____

****PAYMENT WILL BE RENDERED TO THE NAME AND ID APPEARING ON THE W-9.**

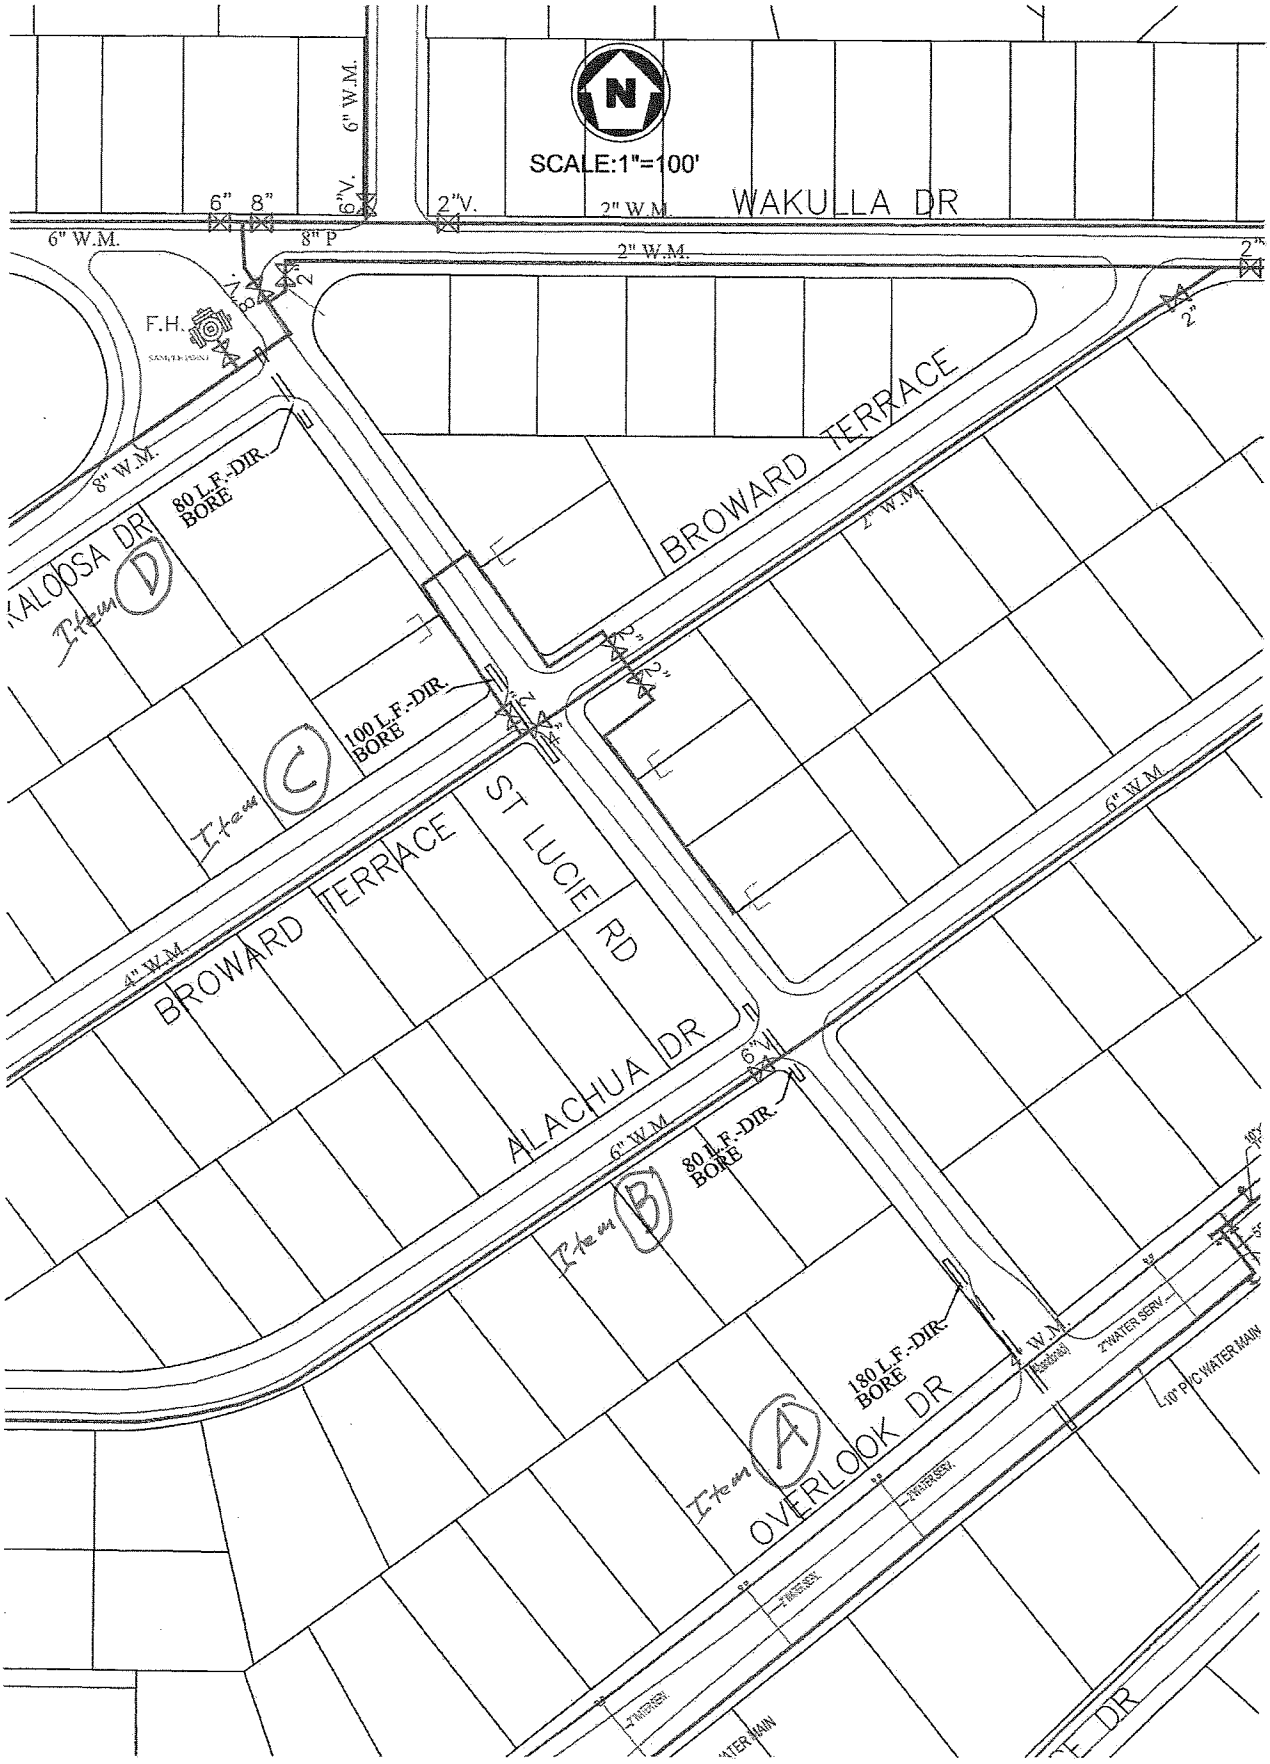
SCALE:1"=100'
WAKULLA DR
6" W.M.
6" W.M.
6" V.
6" 8"
8" P
2"V.
2" W.M.
2" W.M.
F.H.
8" W.M.
80 L.F.-DIR. BORE
Item D
BROWARD TERRACE
2" W.M.
100 L.F.-DIR. BORE
Item C
ST LUCIE RD
6" W.M.
4" W.M.
ALACHUA DR
6" V.
6" W.M.
80 L.F.-DIR. BORE
Item B
180 L.F.-DIR. BORE
Item A
OVERLOOK DR
2" WATER SERV.
10" PVC WATER MAIN