Plant Key				
Symbol	Botanical Name	Common Name	Size	Qty.
AAB	Aronia arbutoflia 'Brill'	Red Chokeberry	5 GAL	23
ACR	Acer rubrum	Red Maple	2.5" CAL.	3
BNR	Betula nigra	River Birch	8 – 10' B&B	1
CMP	Carex mus. 'Palm Sedge'	Palm Sedge Carex	1 GAL.	21
GDC	Gymnocladus dioicus	Kentucky Coffee Tree	2.5" CAL.	2
GTH	Gleditsia triacanthus 'Skyline'	Skyline Honeylocust	2.5" CAL.	6
IVH	Itea virgica 'Henry Garnet'	Henry's Garnet Sweetspire	5 GAL	3
IVR	Ilex verticillia 'Red Sprite'	Red Sprite Holly	5 GAL	12
LSS	Liquidambar styr. 'Sweetgum'	Sweetgum	2.5" CAL.	9
PAN	Picea abies 'Norway'	Norway Spruce	6' B&B	10
PDB	Plantanus occ. 'Bloodgood'	London Plain Tree	2.5" CAL.	1
PSP	Pinus strobus	White Pine	6' B&B	5
PVS	Panicum virgatum 'Shenadoah'	Shenadoah Switchgrass	3 GAL	29
QAO	Quercus alba	White Oak	2.5" CAL.	1
RTT	Rhus typhina 'Tiger Eye'	Tigers Eye Cut Leaf Sumac	5 GAL	15
TDM	Taxas media 'Densiformis'	Densiforma Yew	18" Ht.	22
TOT	Thuja occidentalis 'Techny'	Techny Arborvitae	5-6' B&B	17
VPB	Viburnum prunitolium 'Blackhaw'	Blackhaw Viburnum	36" B&B	11

Streetscape buffer, interior plantings and yard buffer planting designed with Native plant species of OHIO.
(Resource The Ohio State Extension Service)

The Landscape Planting was designed to complement Farbach-Werner Nature Preserve.

LANDSCAPE REQUIREMENTS

Street Scape Buffer:
- (1) Canopy tree per 35 lnft. frontage and 10 sqft per 100 sqft of buffer.

- 251.68 Lnft of frontage
- 251.68 / 35 = 7.19 trees (8 trees provided)
- 251.68 x 15 = 3771.20 / 10% = 377.15 sqft need (700 sqft. of landscape bed provided)

Yard Buffer
- (3) Evergreen trees & (6) Shrubs per 60 lnft.
- A 6' fence or earthen berm

- 266.74 lnft of property line
- 266.74 / 60 = 4.45
- 4.45 x 3 = 13.35 trees (14 trees provided)
- 4.45 x 6 = 26.7 shrubs (27 shrubs provided)
- 3' earthen berm & 6' privacy fence provided

Interior Planting
- (2) Canopy trees & (6) shrubs per 15 spaces

- 123 parking spaces
- 123 / 15 = 8.2
- 8.2 x 2 = 16.4 trees (17 Canopy trees provided)
- 8.2 x 6 = 49.2 shrubs (58 shrubs provided)

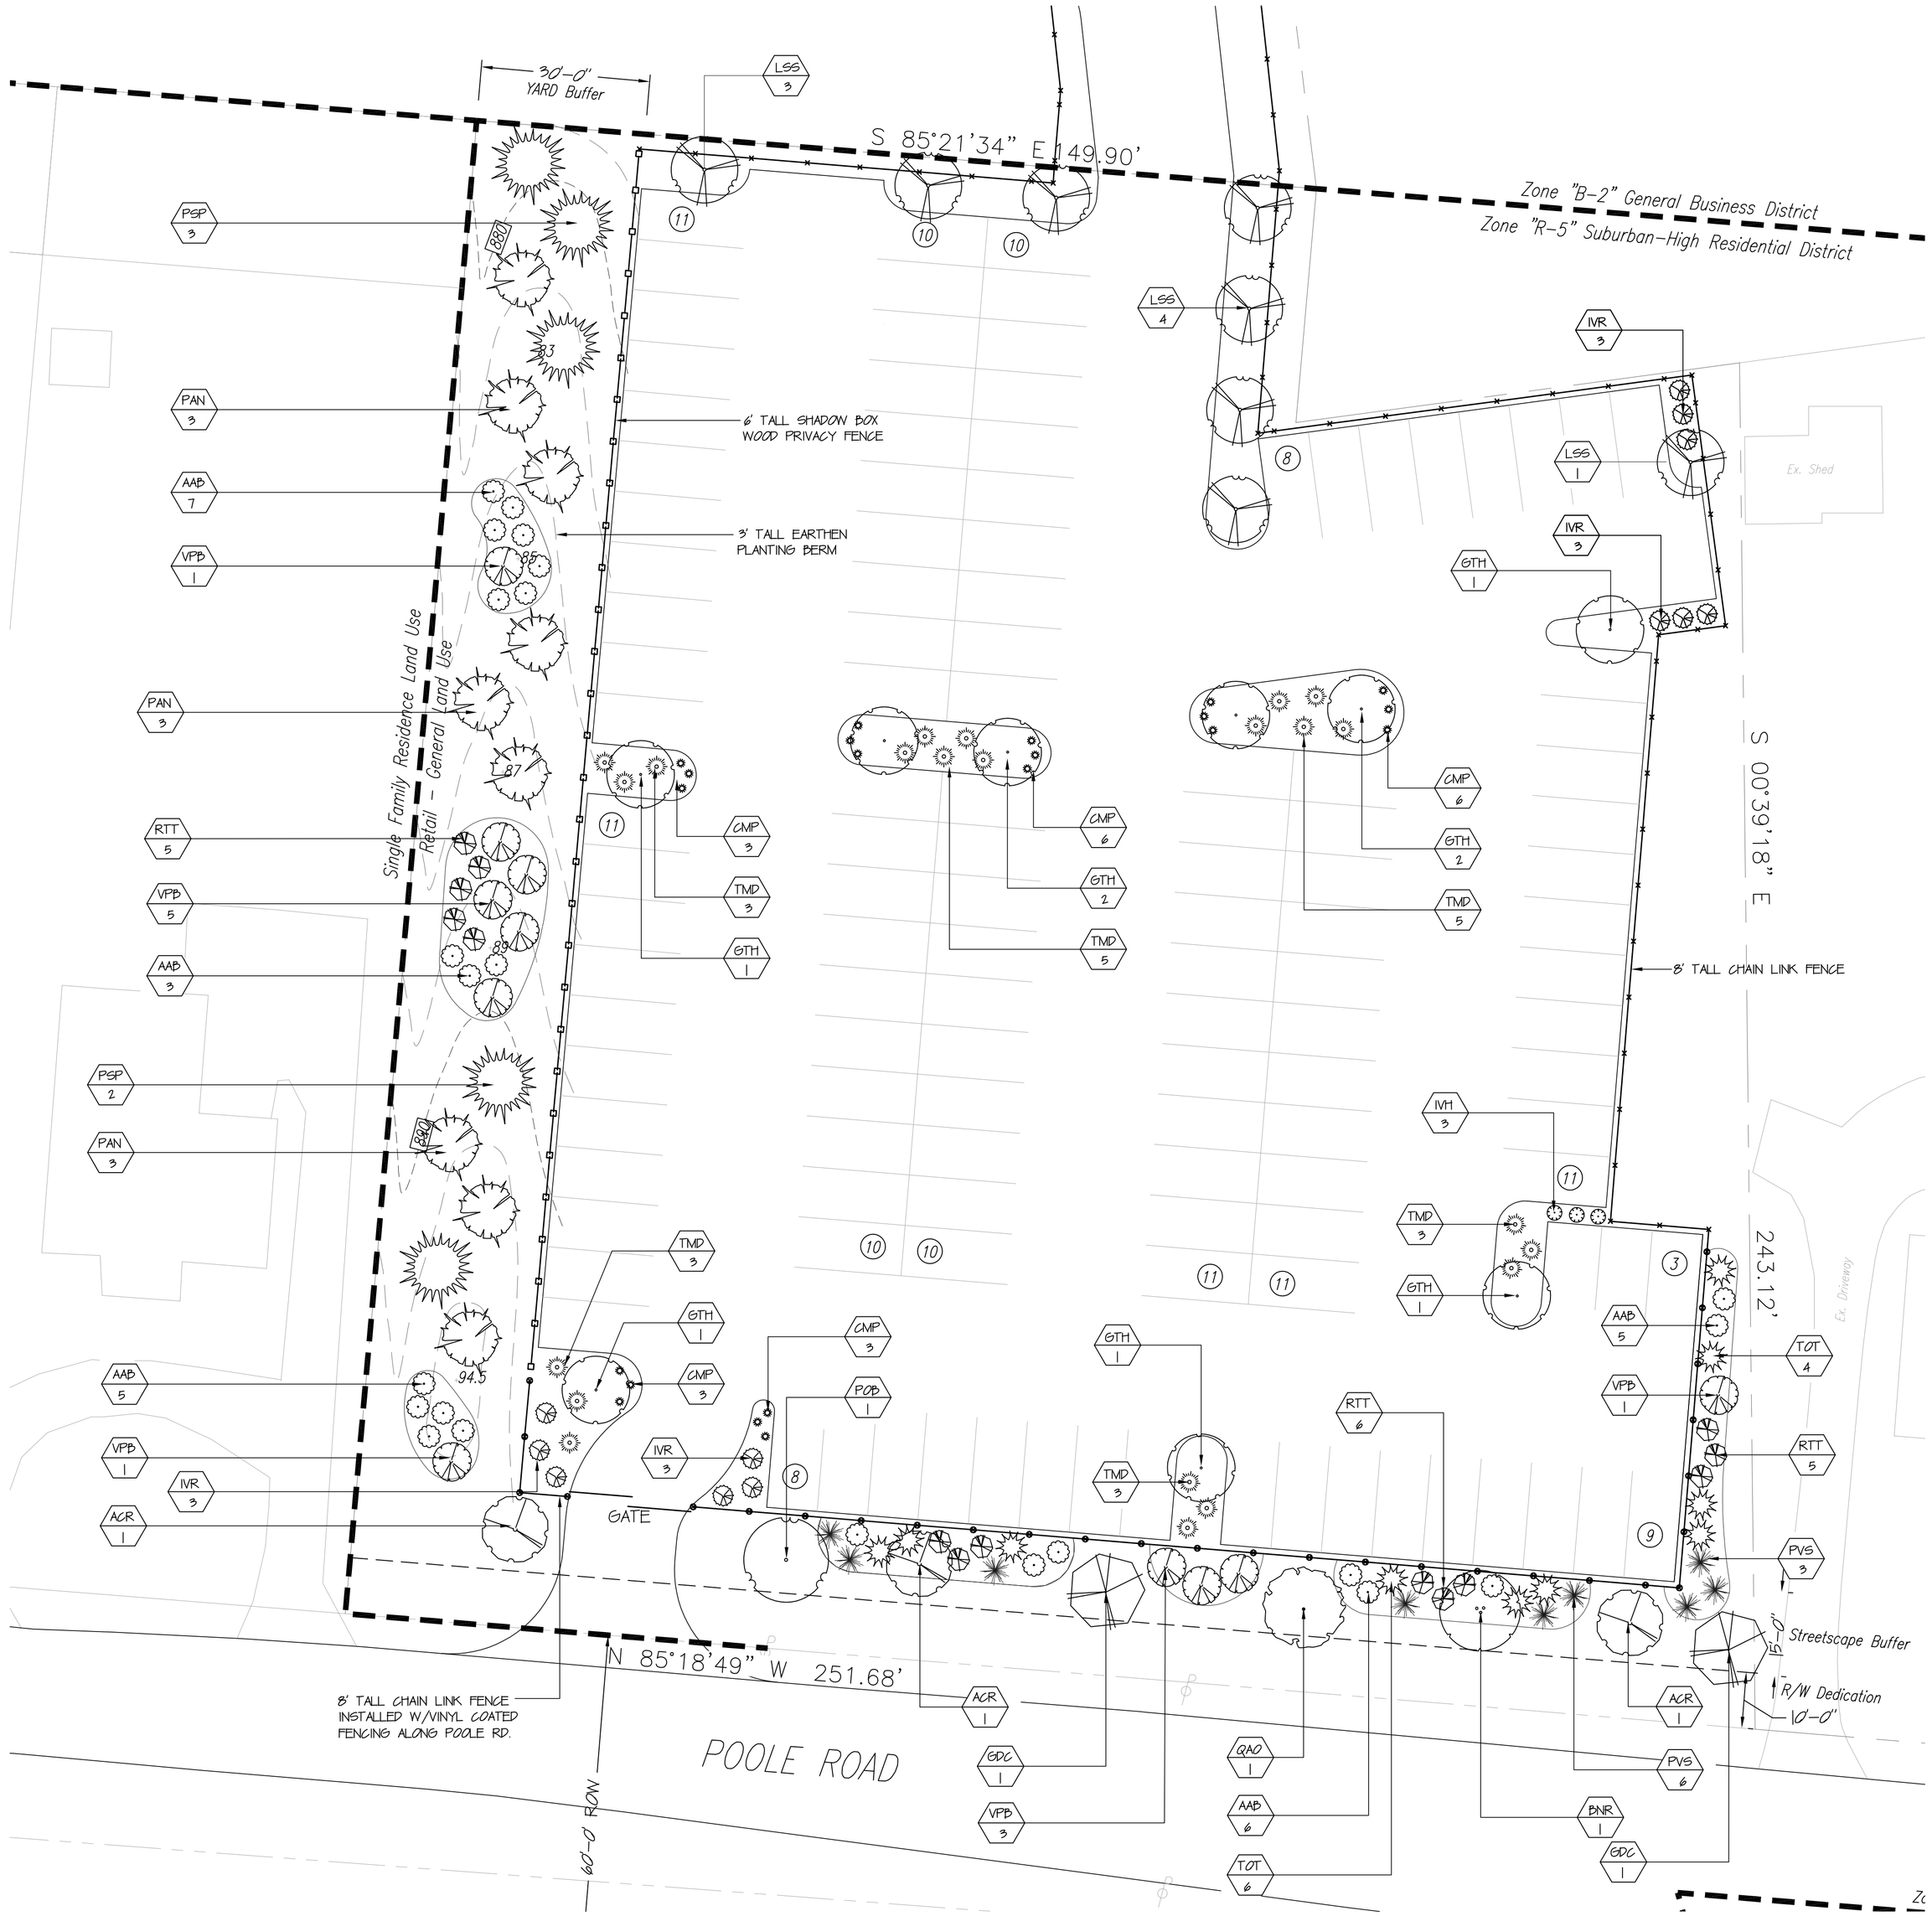

OHIO UTILITIES PROTECTION SERVICE (OUPS)

CALL 48 HOURS BEFORE YOU DIG
800-362-2764 (Toll Free)
"Call First - It's The Law!!"

Have the following checklist ready before you call:
- County, City, or Township
- Location of Work - Street Address
- Nearby Intersecting Streets-Roads
- Distance From Intersection/Direction
- Extent of Work From Road/Both Sides
- Date of Excavation
- Start Time of Excavation
- Type of Work
- Caller's Name
- Contractor/Contact Number
- Contact Person/Additional Information

NON-MEMBERS MUST BE NOTIFIED INDIVIDUALLY !!

Color Codes for Utility Lines
- Red - Electric Power Lines, Cables, Conduit, and Lighting Cables
- Yellow - Gas, Oil, Steam, Petroleum, or Gaseous Materials
- Orange - Communication, Alarm, or Signal Lines, Cables, or Conduit
- Blue - Water, Irrigation, and Slurry Lines
- Green - Sewers and Drain Lines
- Pink - Temporary Survey Markings
- White - Proposed Excavation

** Tolerance Zone: Width of Underground Facility Plus 18" on Each Side

This drawing represents the ideas and concepts of Tepe Environmental Services, Ltd. and remains the property thereof. The use of this drawing in any other manner not authorized by Tepe Environmental Services, Ltd. is prohibited

Tepe Environmental Services, Ltd.

JOSEPH POOLE RD.
LANDSCAPE IMPROVEMENT PROJECT

Tepe Environmental Services, Ltd.
7021 Cleves Warsaw Road
Cincinnati, OH 45233
(513) 941-4500 tepeservices.com

Client:

Issue Date:
JANUARY 23,2012

Revisions:

Sheet Title:
LANDSCAPE PLAN

Designer:
DAVID KUCHENBUCH

Project Number:
12106

Scale:
1" = 16'

Sheet:
L1
#1 of 1