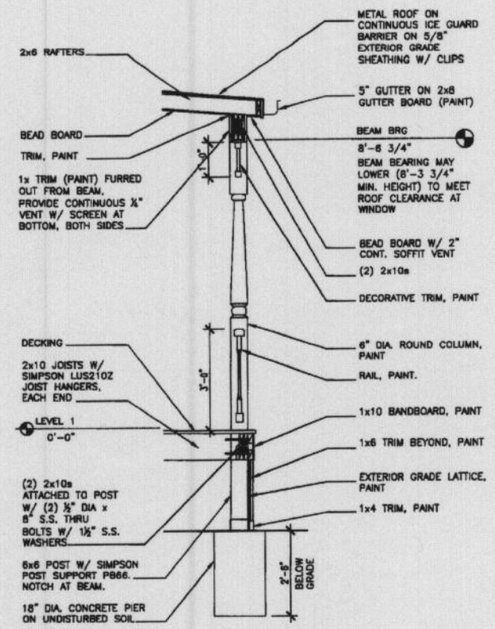

5 | DETAIL SECTION

1/2" = 1'-0"

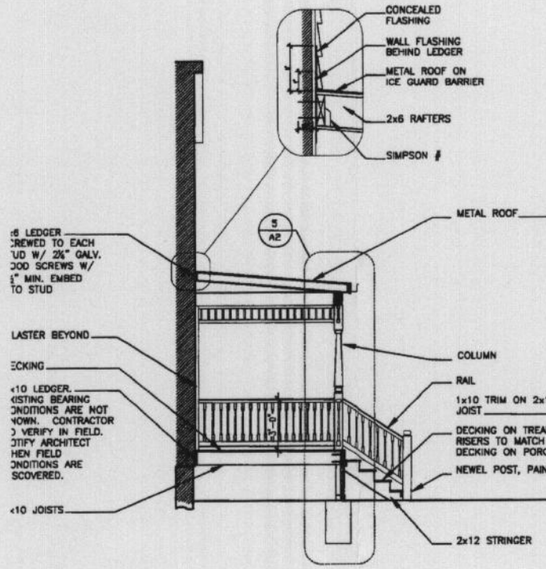

4 | CROSS SECTION

1/4" = 1'-0"

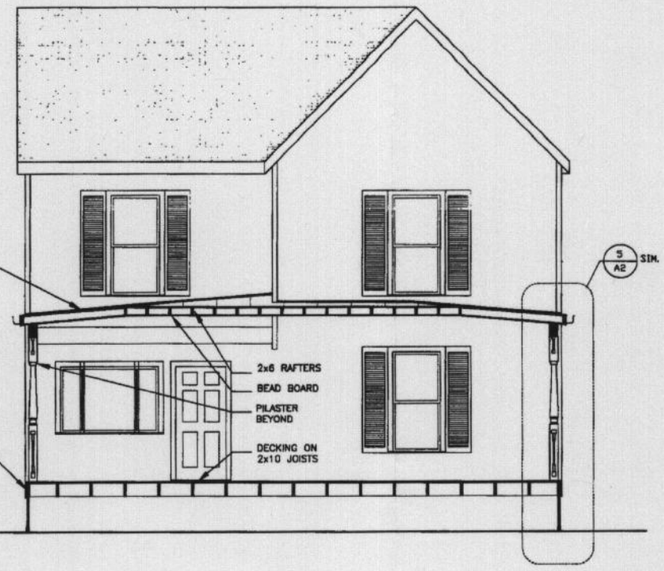

2 | LONGITUDINAL SECTION

1/4" = 1'-0"

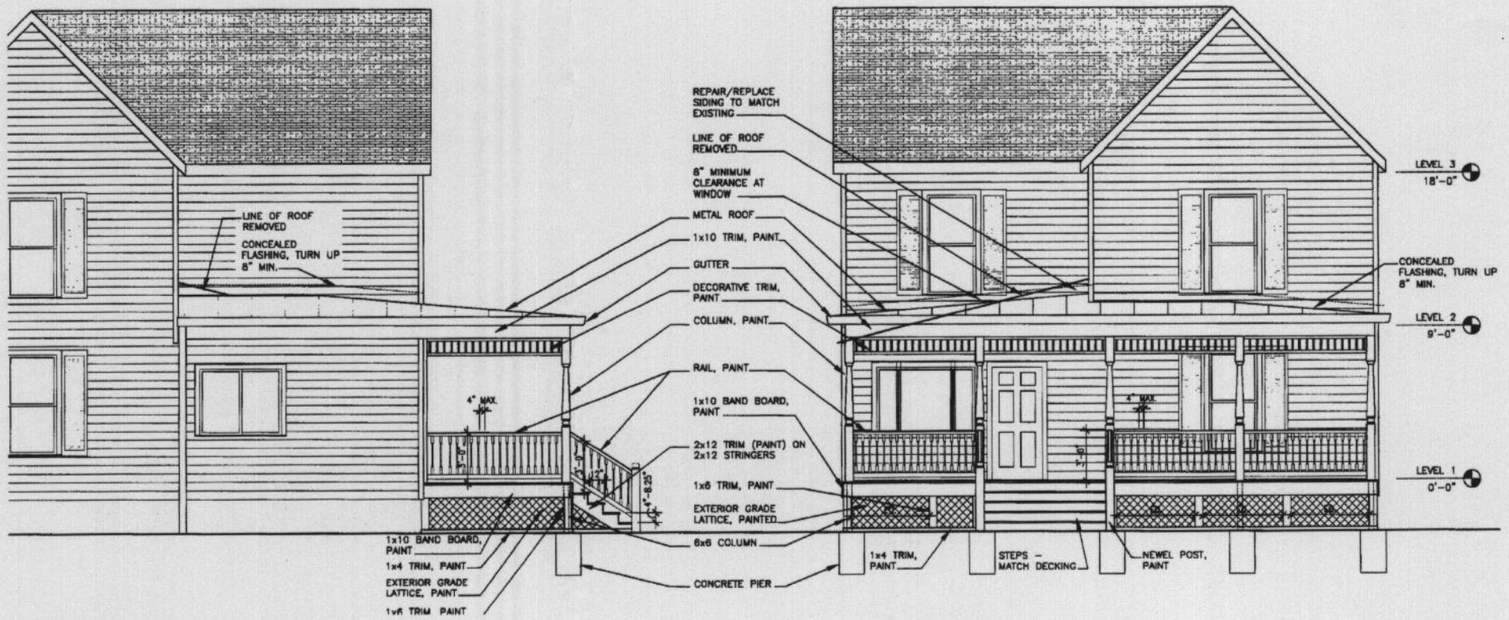

3 | WEST ELEVATION

1/4" = 1'-0"

1 | SOUTH ELEVATION

1/4" = 1'-0"

ISSUE:

09.22.10 PERMIT

STAMP:

ARCHITECT:

304 East Eighth
Cincinnati OH
45202-2231
v. (513) 665-9555
f. (513) 665-9857
glaserworks
© Glaser Associates, Inc. 2010

OWNER:

Jane Welling & Dan Campbell

8661 Lancaster Road
Cincinnati, Ohio 45242

CONTRACTOR:

Paul Middendorf Construction
4666 School Section Road
Cincinnati, Ohio 45211
Phone: 513 / 479-3405

M.E.P. ENGINEERS:

NO MEP IN SCOPE OF WORK

PROJECT:

Welling - Campbell Porch Addition

8661 Lancaster Road
Cincinnati, Ohio 45242

SHEET TITLE:

ELEVATIONS & SECTIONS

COMM. NO.: 10010 DATE: 09.22.10

SHEET NUMBER:

A2