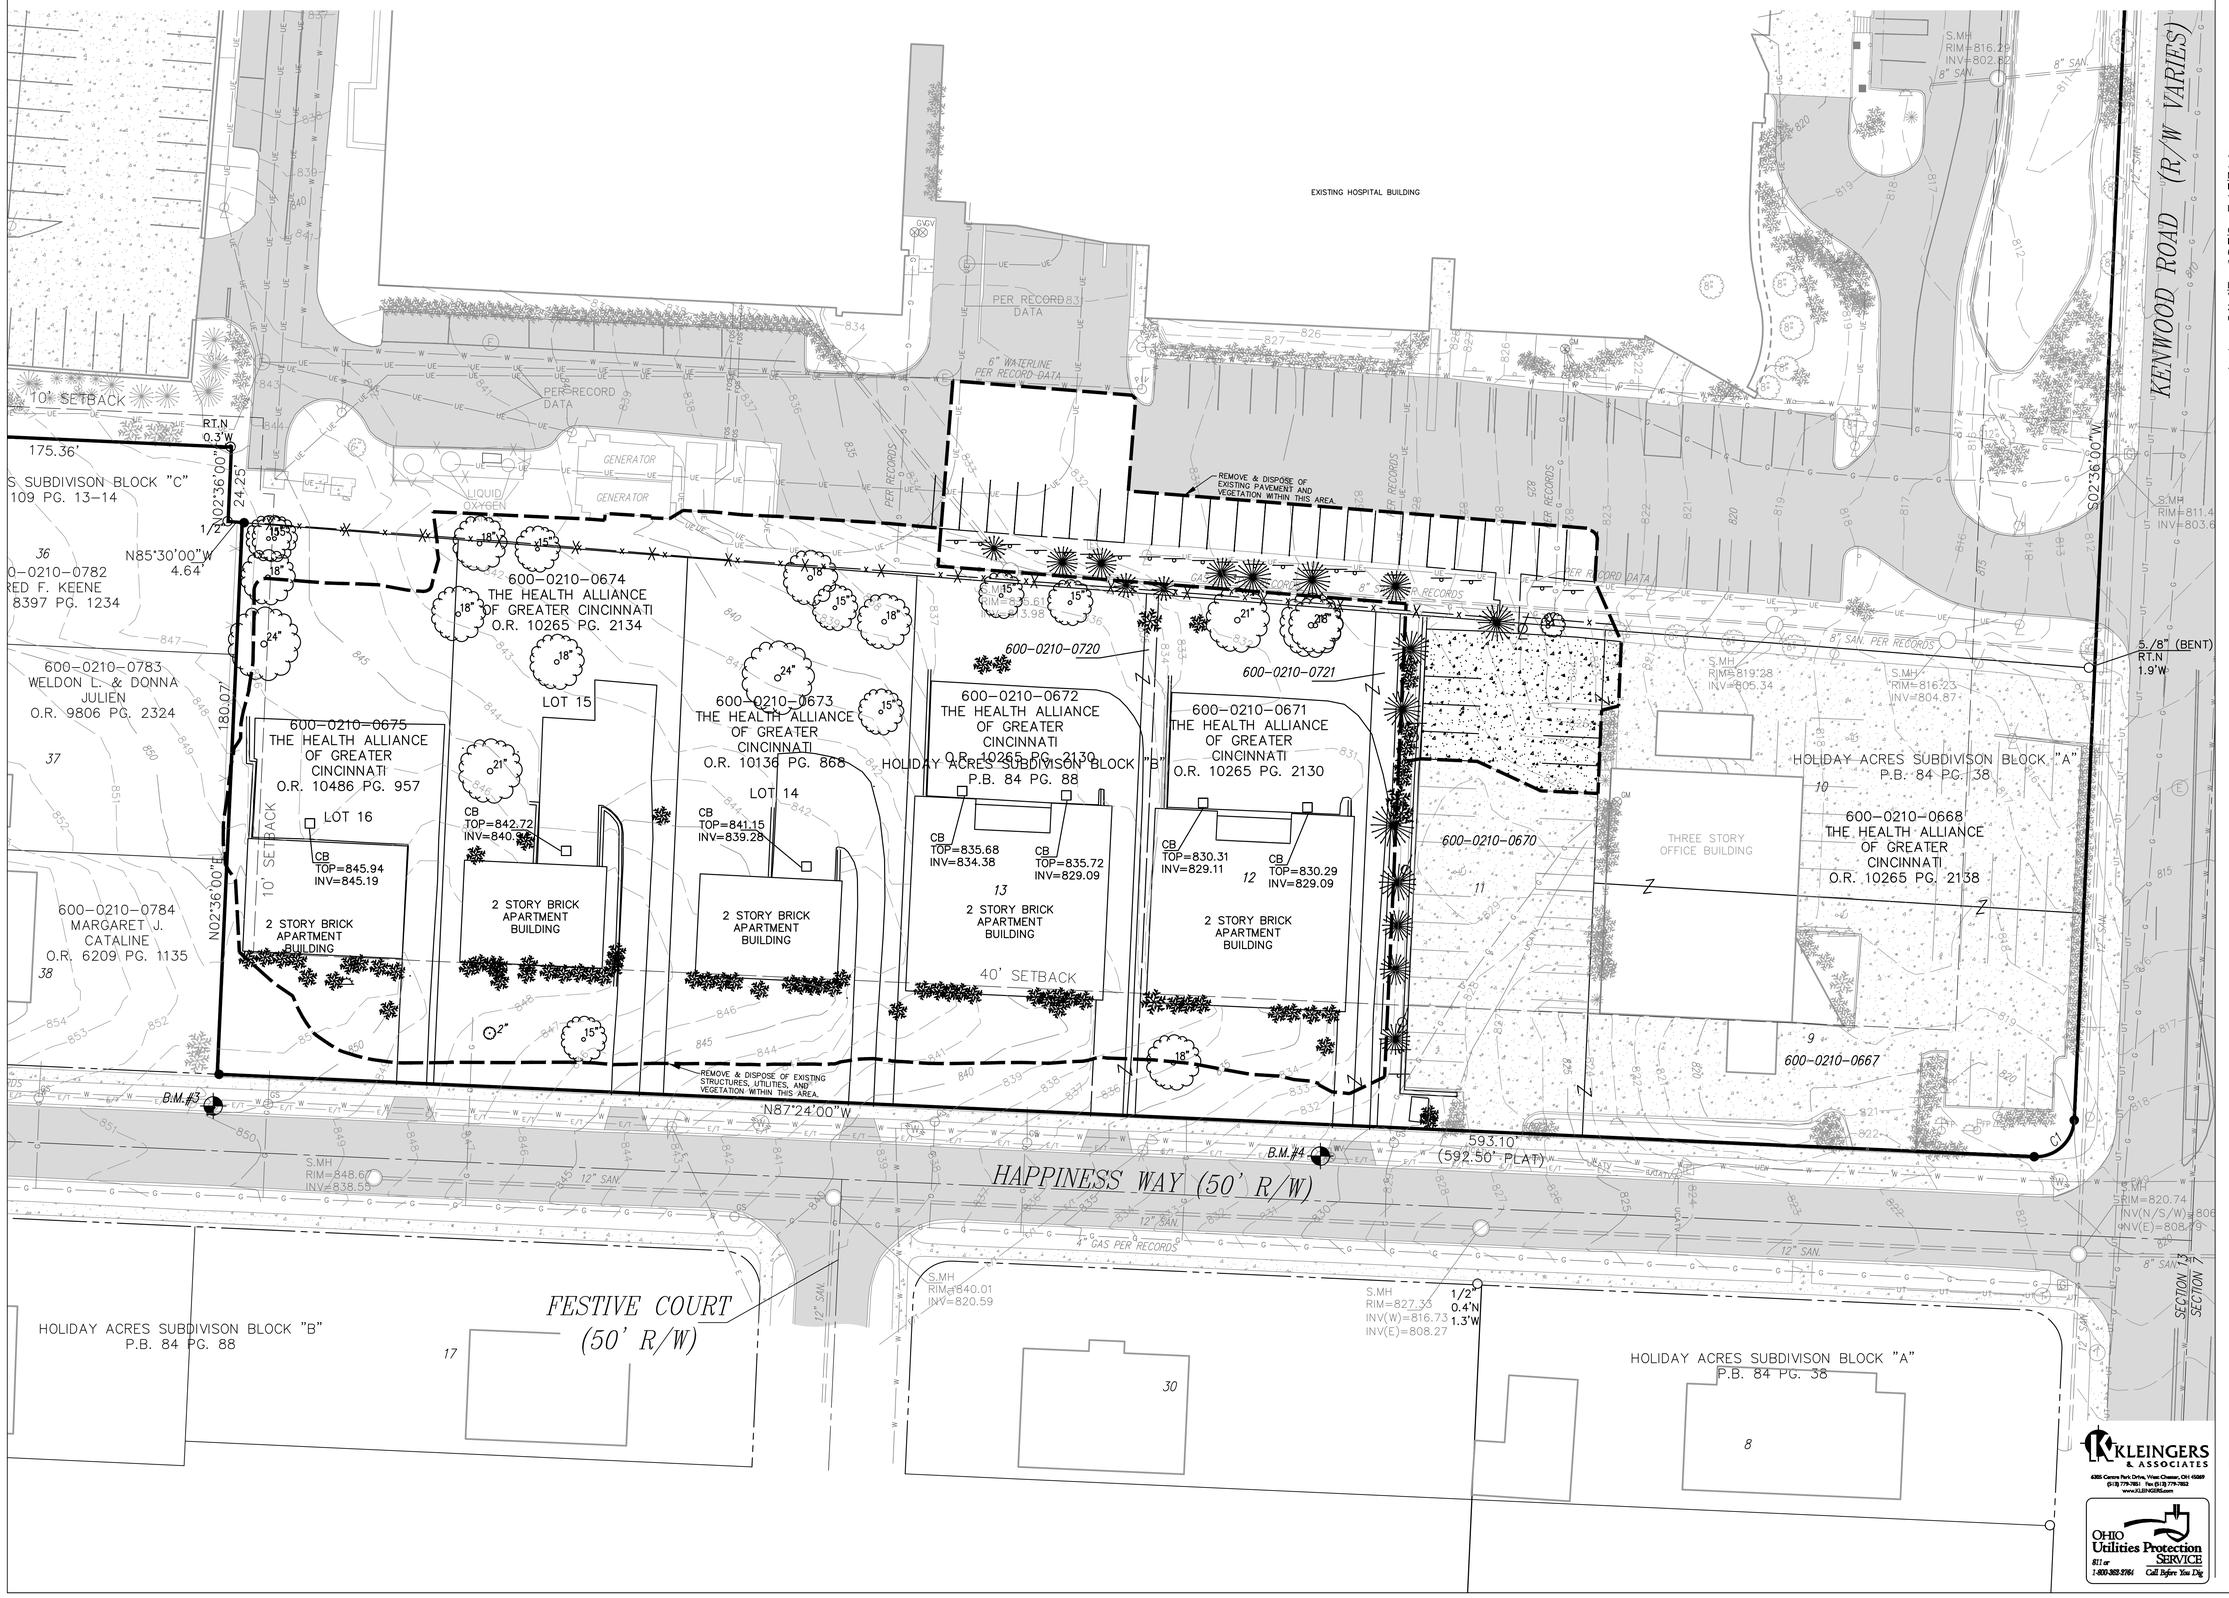

The Jewish Hospital
MERCY HEALTH PARTNERS

THE JEWISH HOSPITAL
SOUTH PARKING PROJECT

VOA

224 SOUTH MICHIGAN AVENUE
SUITE 1400
CHICAGO, ILLINOIS 60604-2595
(312) 554-1400
FAX (312) 554-1412

ARCHITECTURE | PLANNING | INTERIOR DESIGN

MEP/FP ENGINEERS:
HEAPY ENGINEERING
1400 W Dorothy Lane
Dayton, OH 45409-1310

CIVIL ENGINEERS:
KLEINGERS & ASSOCIATES/WYCO CONSULTING, INC.
6305 Centre Park Drive
West Chester, OH 45069
10 Stadia Drive
Franklin, OH 45005

LANDSCAPE:
VIVIAN LLAMBI & ASSOCIATES
2312 Park Avenue
Cincinnati, OH 45206

Key Notes:

Seal:

STATE OF OHIO
DAVID V. WRIGHT, III
E-68774
REGISTERED
PROFESSIONAL ENGINEER

Description:	Date:	No:

10 0 10 20 30

Key Plan:

DEMOLITION PLAN

Project No.: Scale: 1"=20'

Sheet No.: C300

KLEINGERS & ASSOCIATES
6305 Centre Park Drive, West Chester, OH 45069
(513) 779-7851 Fax (513) 779-7852
www.KLEINGERS.com

OHIO Utilities Protection SERVICE
811 or 1-800-362-2764
Call Before You Dig

© VOA ASSOCIATES INCORPORATED

H:\engineering\2011-2012\P\110194\DWGS\Sheet\110194DEM001.dwg, 1/23/2012 9:29:35 AM, mikez