


5 COLUMN FRAMING DETAILS
1 1/2"=1'-0"

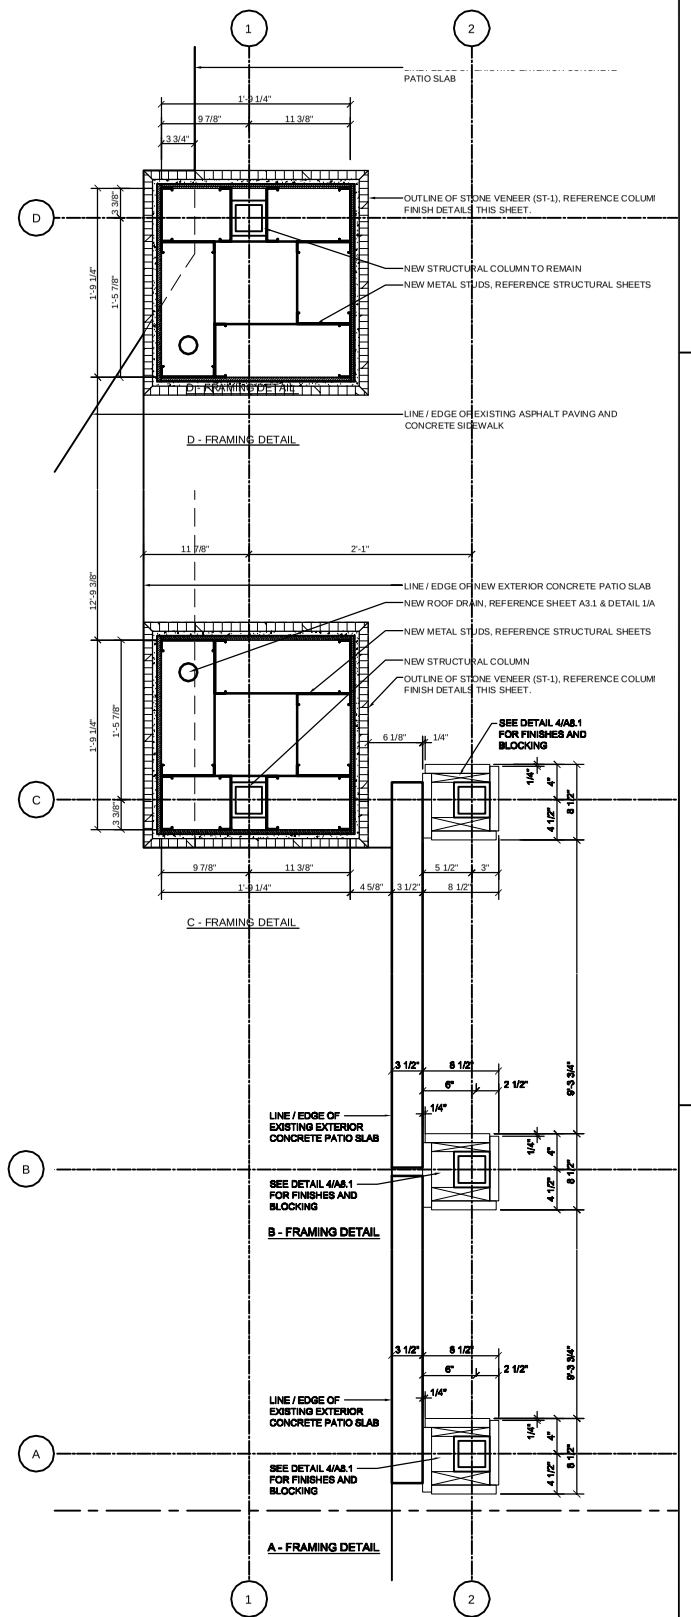


3 COLUMN FINISH DETAIL (STONE & HARDIE PANEL WRAP)
1 1/2"=1'-0"




4 COLUMN FINISH DETAIL (HARDIE TRIM WRAP)
1 1/2"=1'-0"




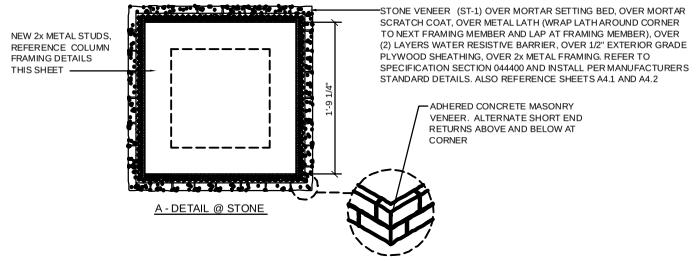


2 DECORATIVE LOUVER DETAILS
1"=1'-0"

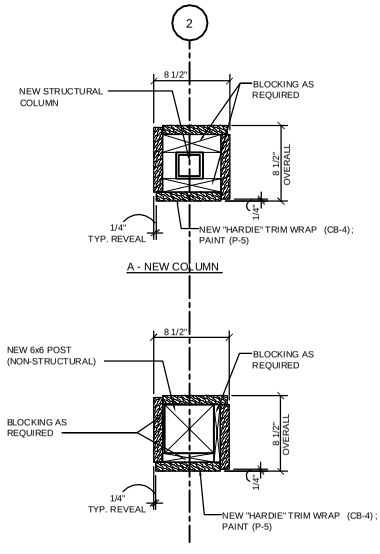


1 PORCH RAILING DETAILS
1"=1'-0"
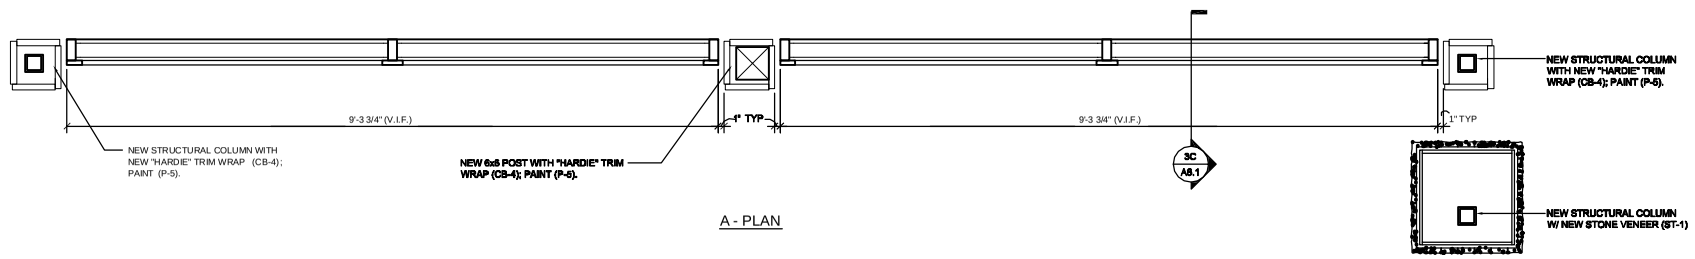
| REVISION | REMARKS | BY | DAT |
|---|---|---|---|
| | | | |

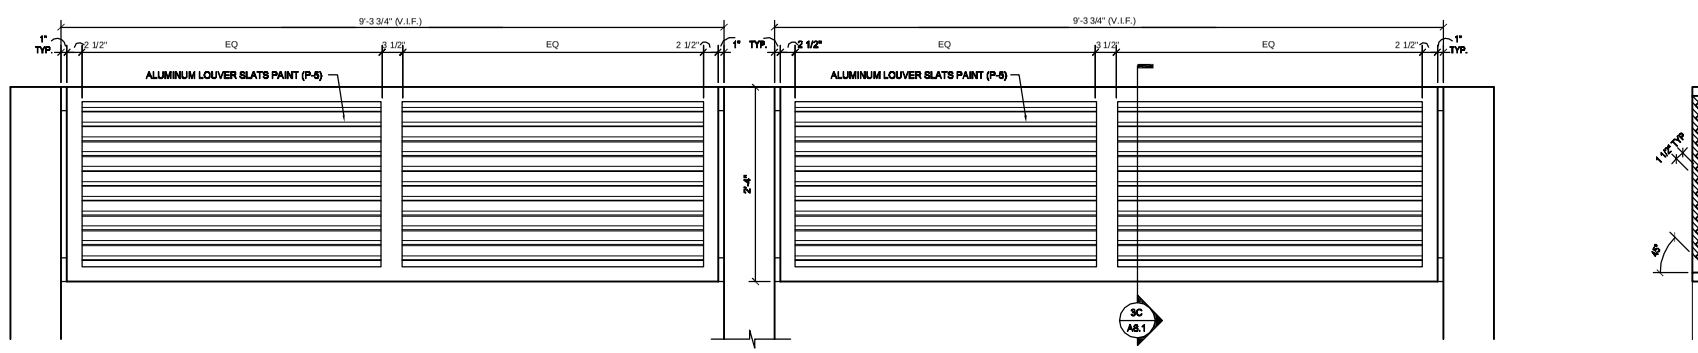I certify that these drawings were prepared or approved by me, and that I am a duly licensed architect under the laws of the State of Ohio.
License number: 1410192
Expiration Date: December 31, 2017


Michael J. DeVere
Architect
111 Doe Hill Drive
Tryon, North Carolina 28782
(828) 817-0001

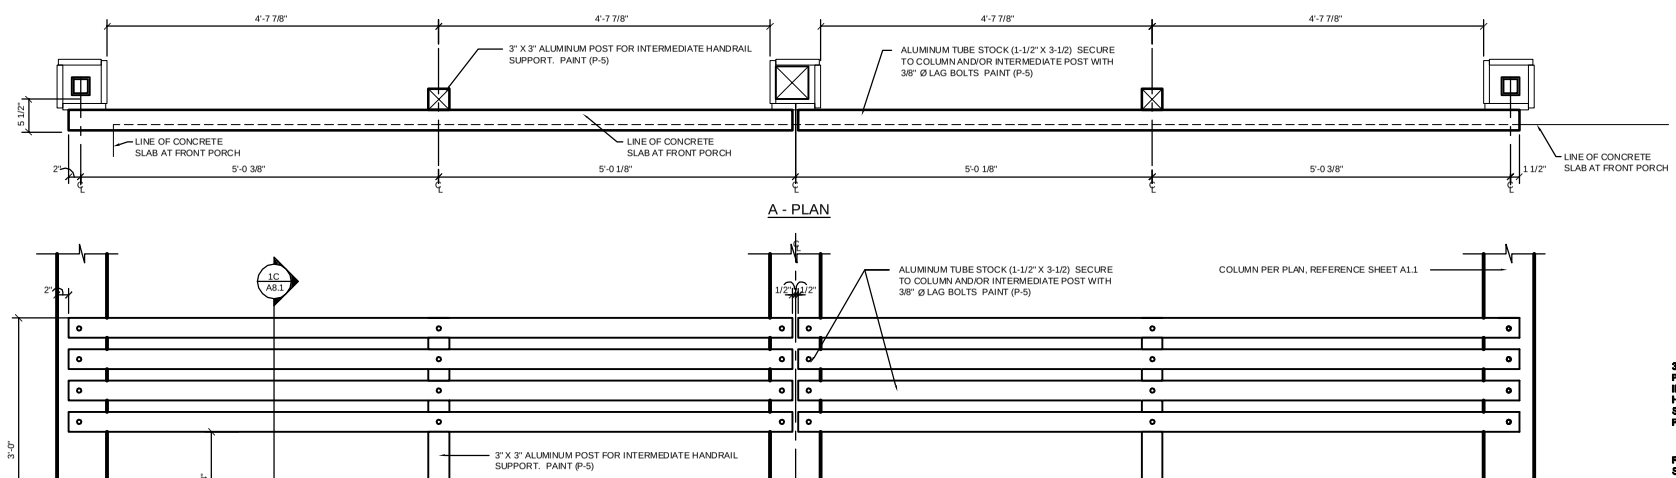
PROJECT: 159-125
3652 CINCINNATI, OH (KENWOOD)
8240 MONTGOMERY ROAD

OUTBACK STEAKHOUSE

| | |
|---|---|
| PROTOTYPE: | 1M SERIES |
| DPM: TM | DRAWN BY: MJD |
| STORE NUMBER: 3652 | CHECKED BY: --- |
| ISSUE DATE: | 01/11/2016 |

SHEET NUMBER
A8.1
ENLARGED CONSTRUCTION DETAILS