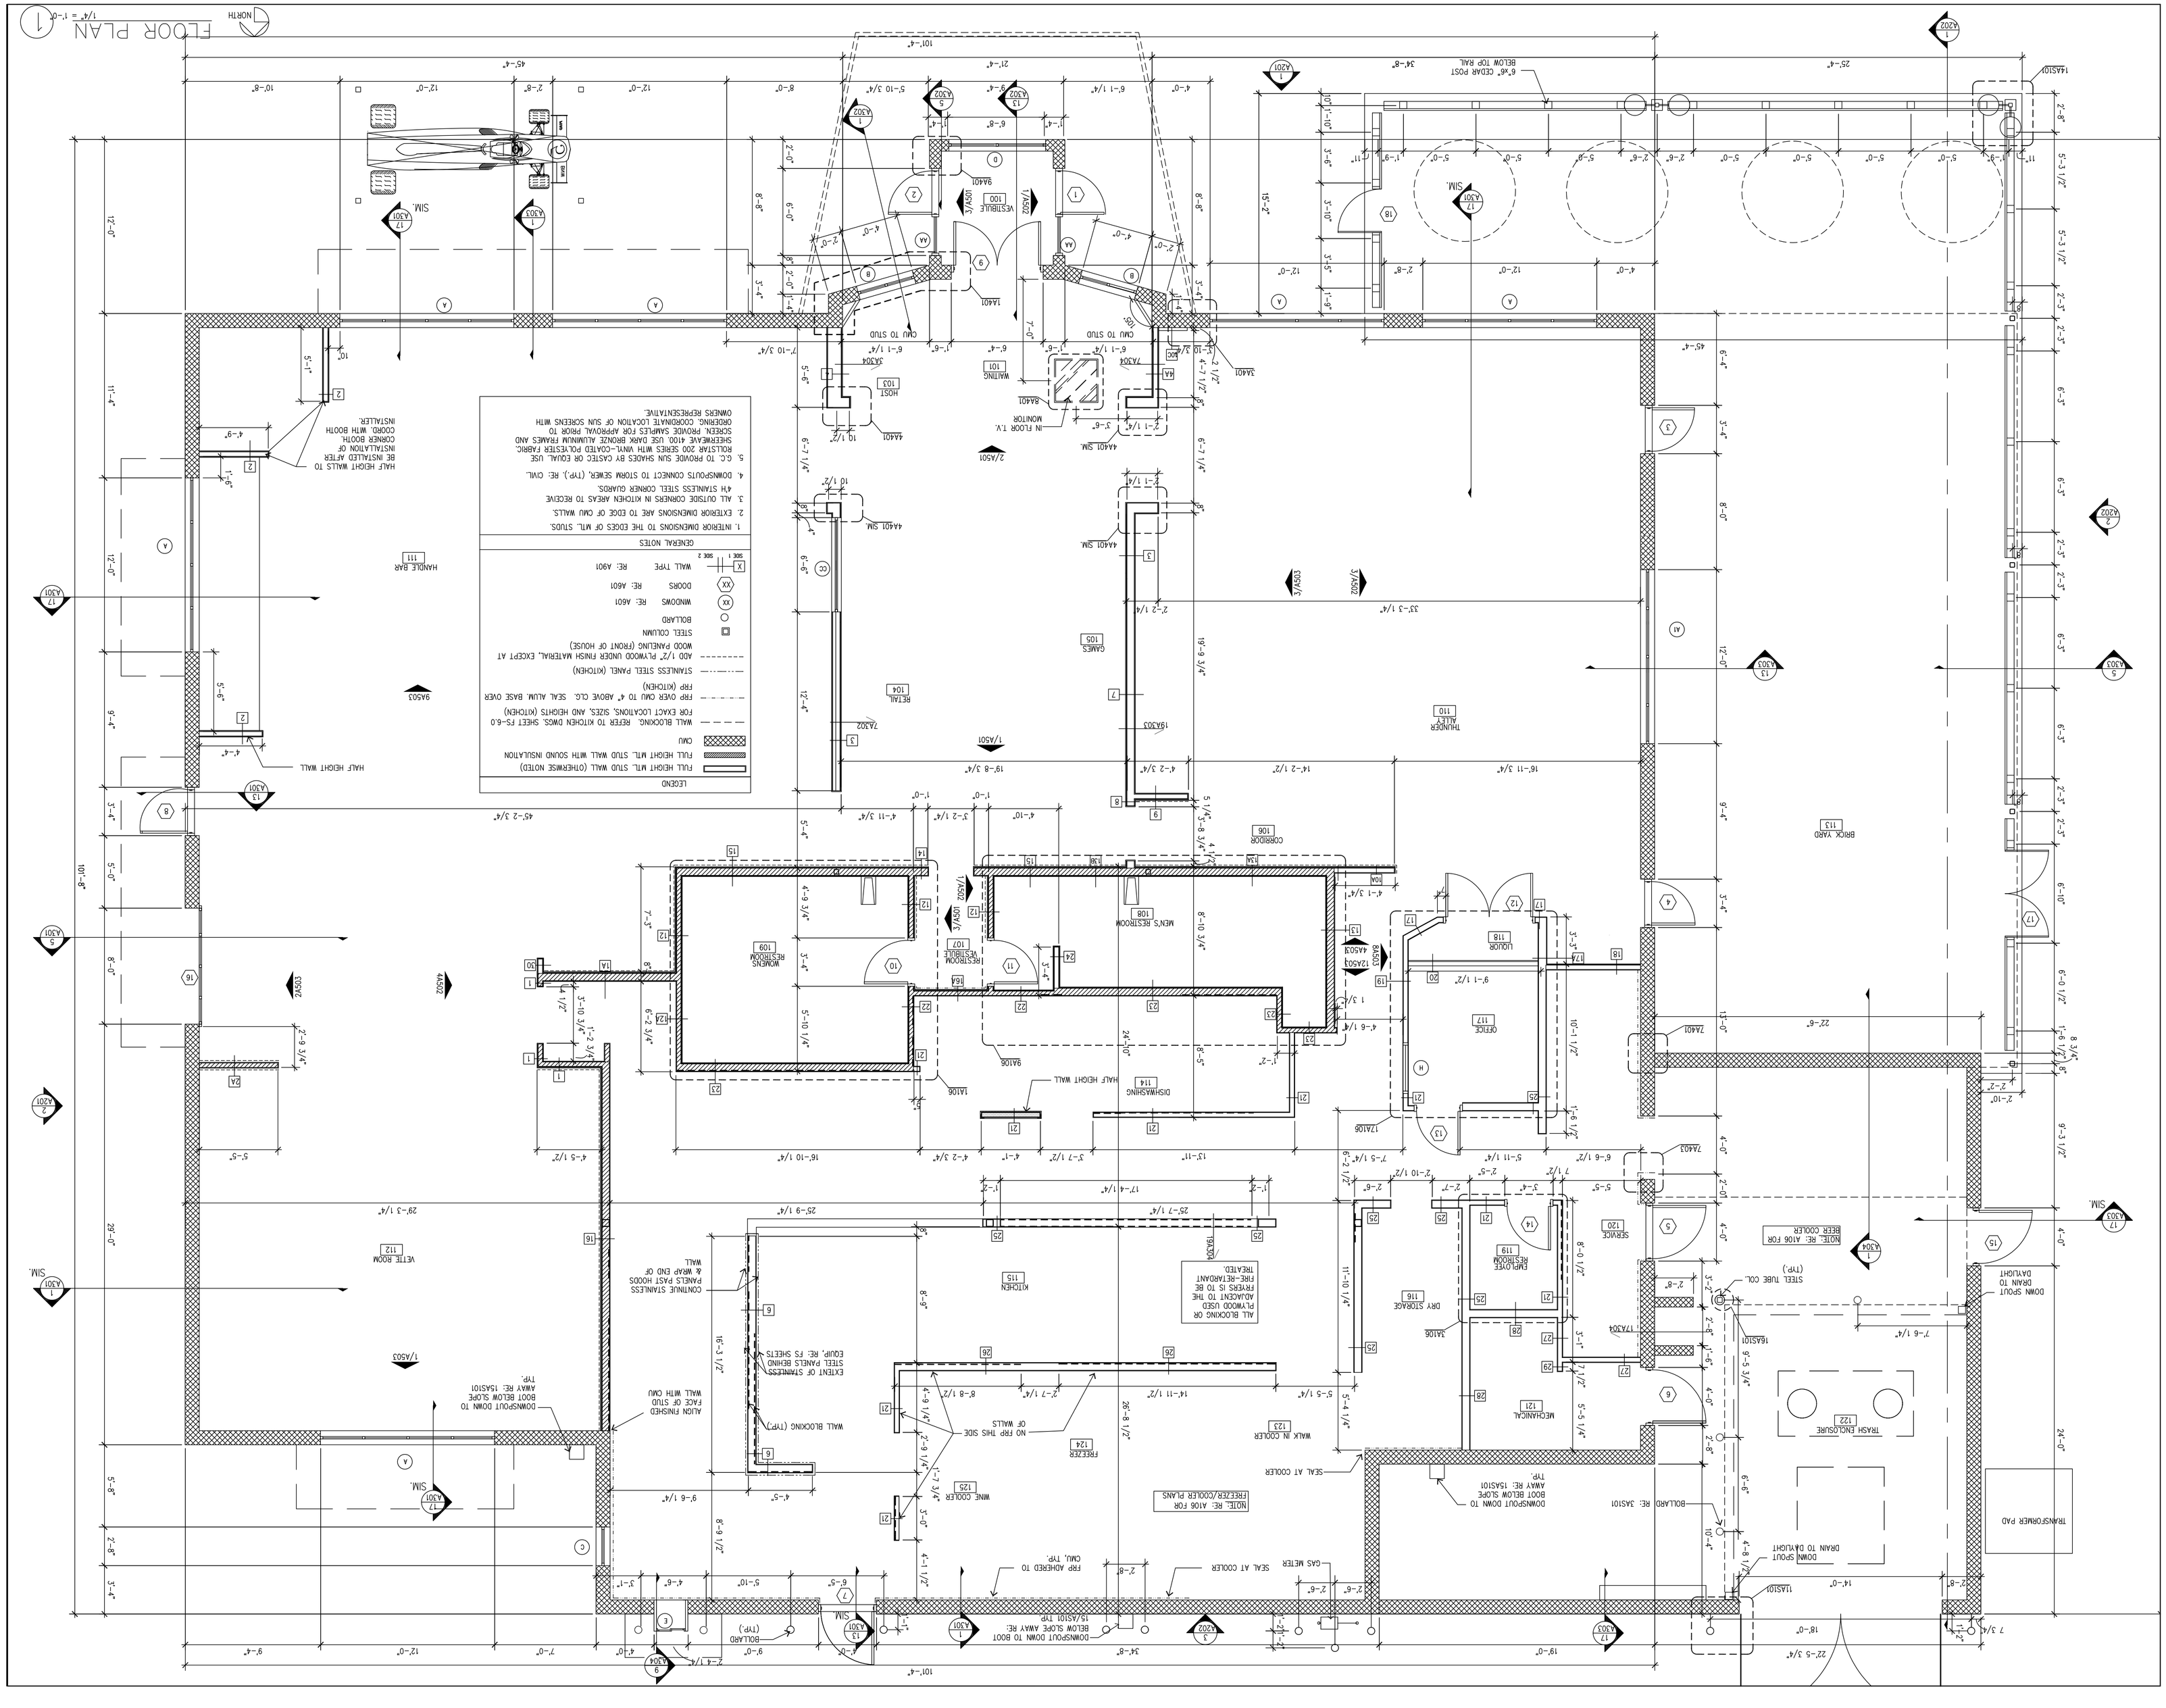

QUAKER STEAK & LUBE

8700 PROTOTYPE

PROJECT TITLE:

DATE: XX/XX/XX

ISSUED FOR: PROTOTYPE

REVISIONS:

No.	Description:	Date:

PROJECT MANAGER:

JLJ

DRAWN BY: XXX

PROJECT NO: 06076.000

DRAWING TITLE: FLOOR PLAN

DRAWING NUMBER: A101

HC KLOVER ARCHITECT MAKES NO REPRESENTATION regarding the accuracy or completeness of these Drawings – in either printed or electronic media format, and no warranty, either express or implied, of merchantability or fitness for any particular purpose is offered. HC KLOVER ARCHITECT is not responsible or liable for any costs or damages, including but not limited to claims for loss of profit, resulting from use of these Drawings.