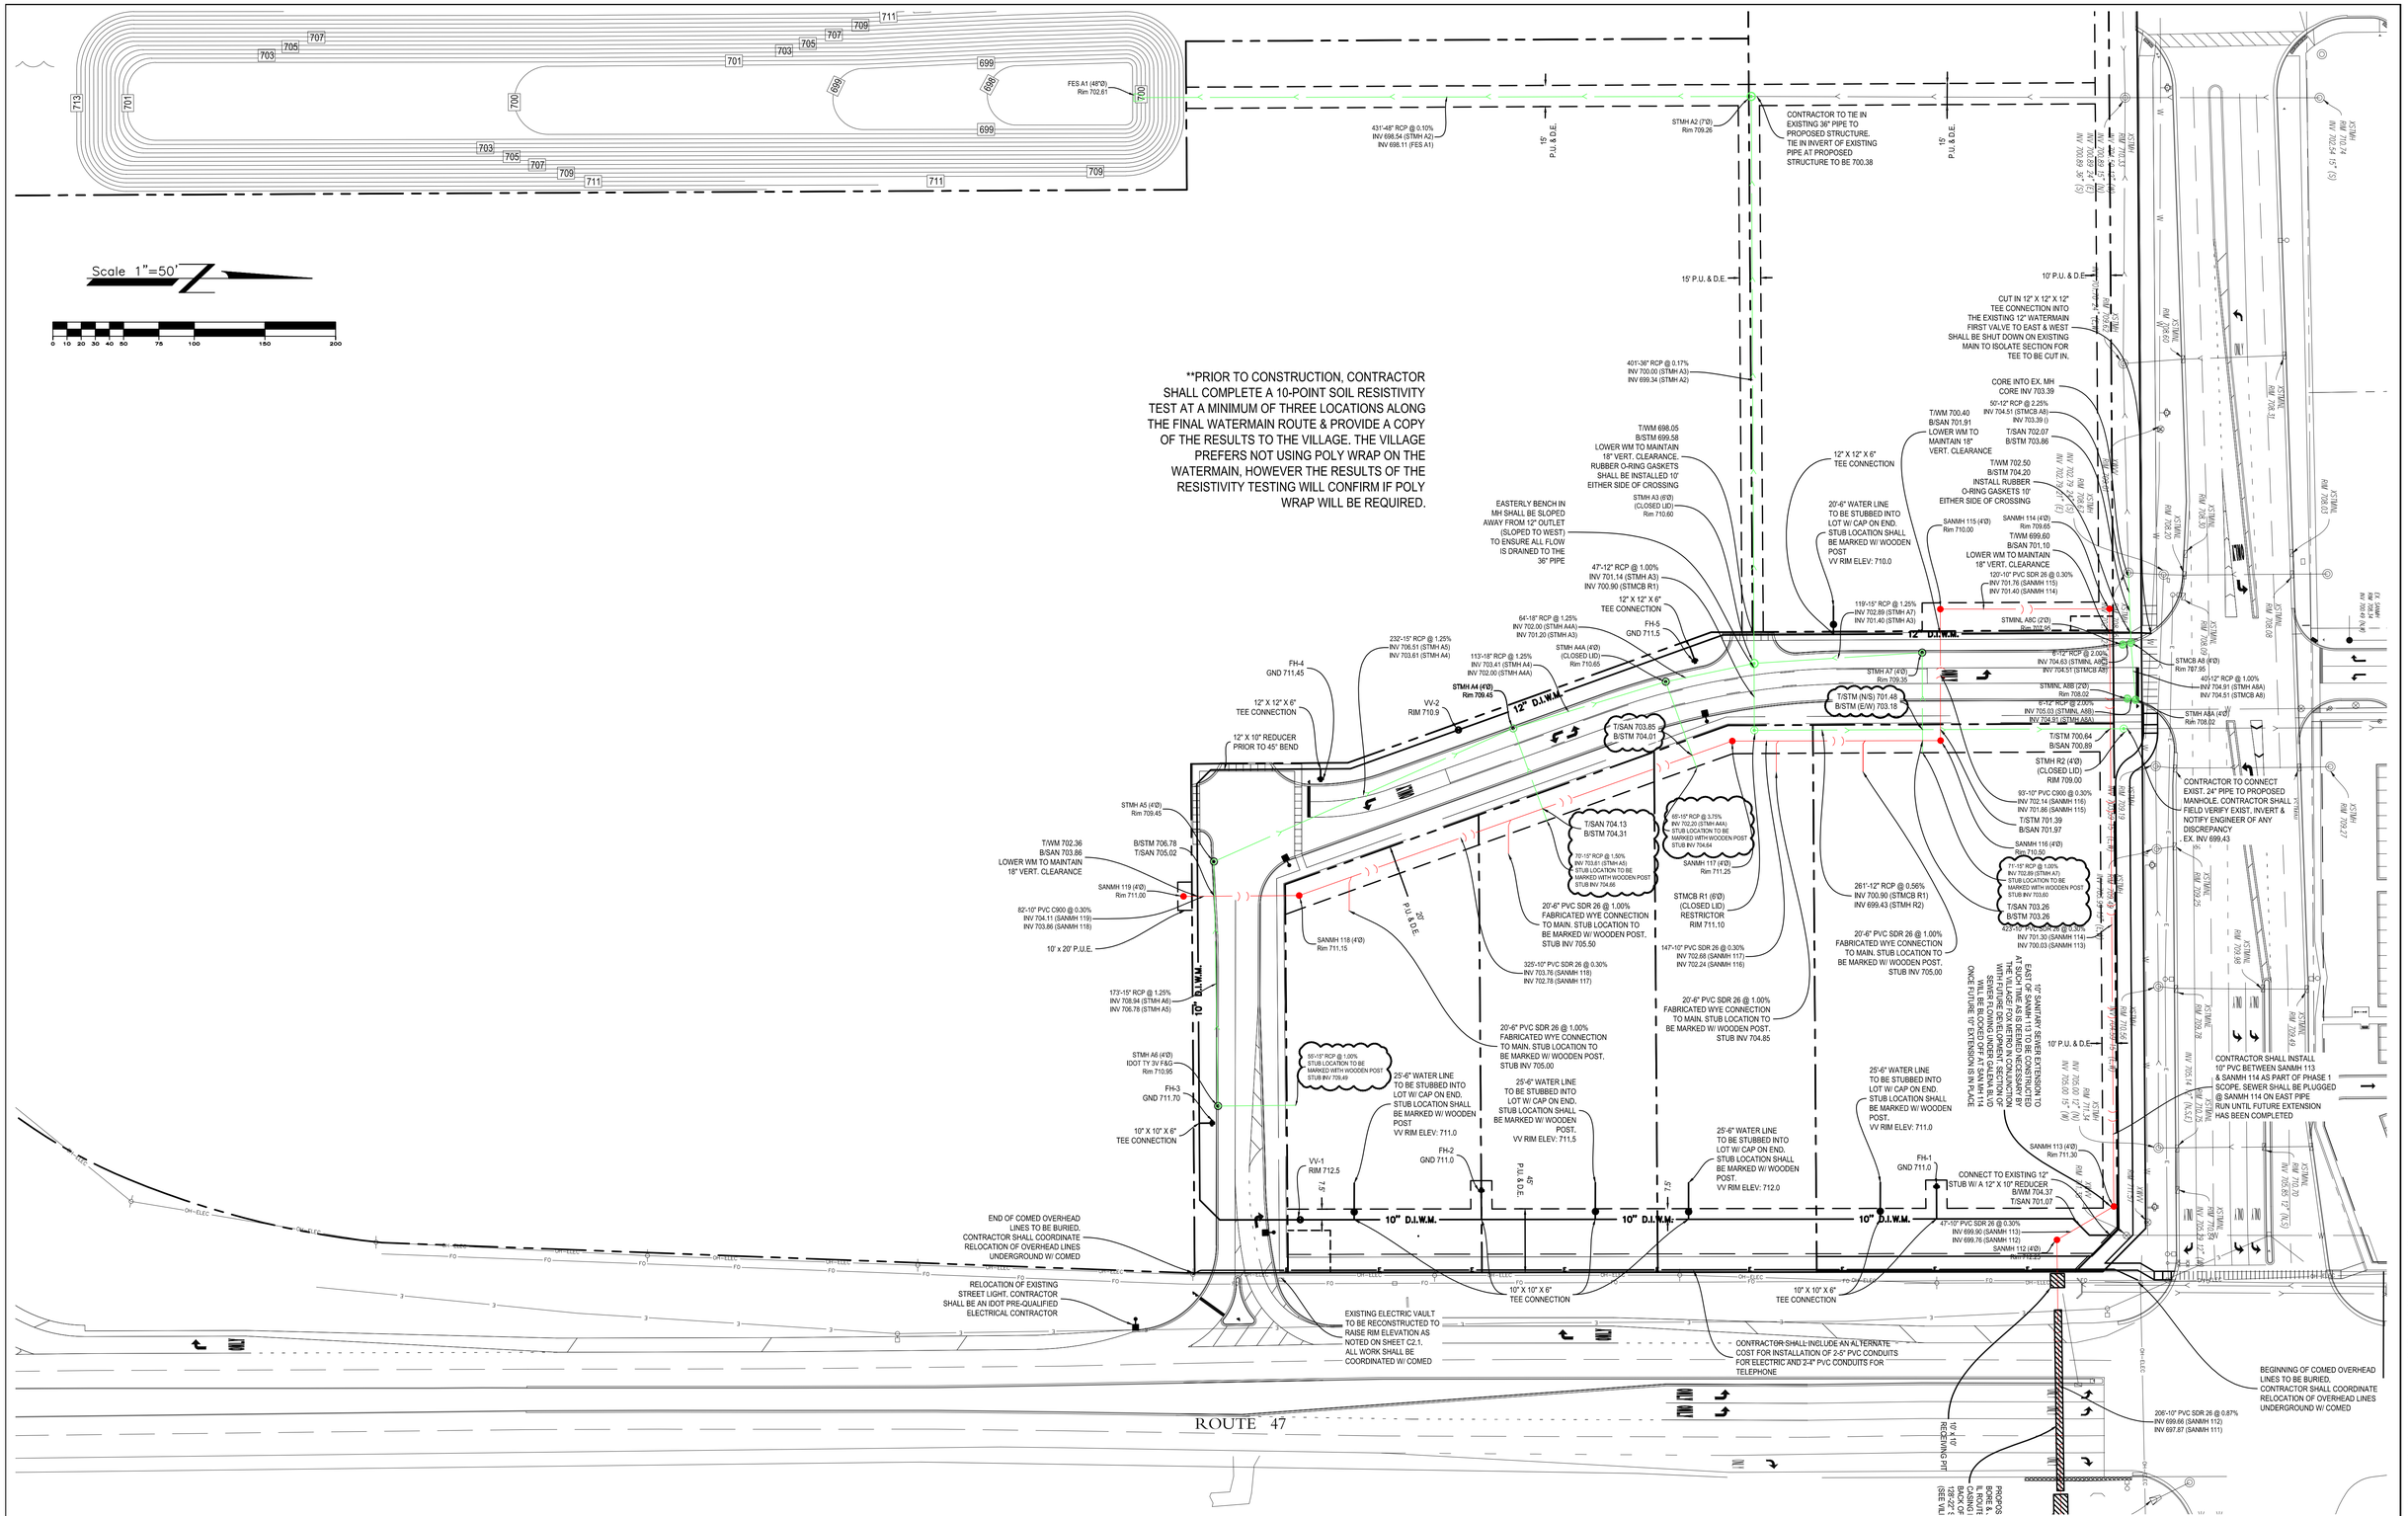

REVISIONS					
NO.	DATE	DESCRIPTION	NO.	DATE	DESCRIPTION
7	2/2/22	PER SAN. REVISIONS			
6	1/21/22	PER OUTLOT COORDINATION			
4	11/3/21	PER VILLAGE COMMENTS	11	9/16/22	PER VILLAGE COMMENTS
3	9/15/21	PER VILLAGE COMMENTS	9	5/2/22	PER PRIVATE ROADWAY CHANGE
2	7/6/21	PER VILLAGE COMMENTS	8	2/28/22	PER VILLAGE COMMENTS

UTILITY PLAN

PRAIRIE GROVE COMMONS UNIT TWO
SWC IL ROUTE 47 & GALENA BLVD
SUGAR GROVE, ILLINOIS

Craig R. Knoche & Associates
Civil Engineers, P.C.
• Civil Engineers • Surveyors • Land Planners
1161 Commerce Drive • Geneva, IL 60134 • phone (630) 845-1270 • fax (630) 845-1275

DATE: 8/18/22
FILE: 20-036 C30
JOB NO: 20-036

C3.2
SHEET NO.

PRAIRIE GROVE COMMONS UNIT TWO SUGAR GROVE, ILLINOIS