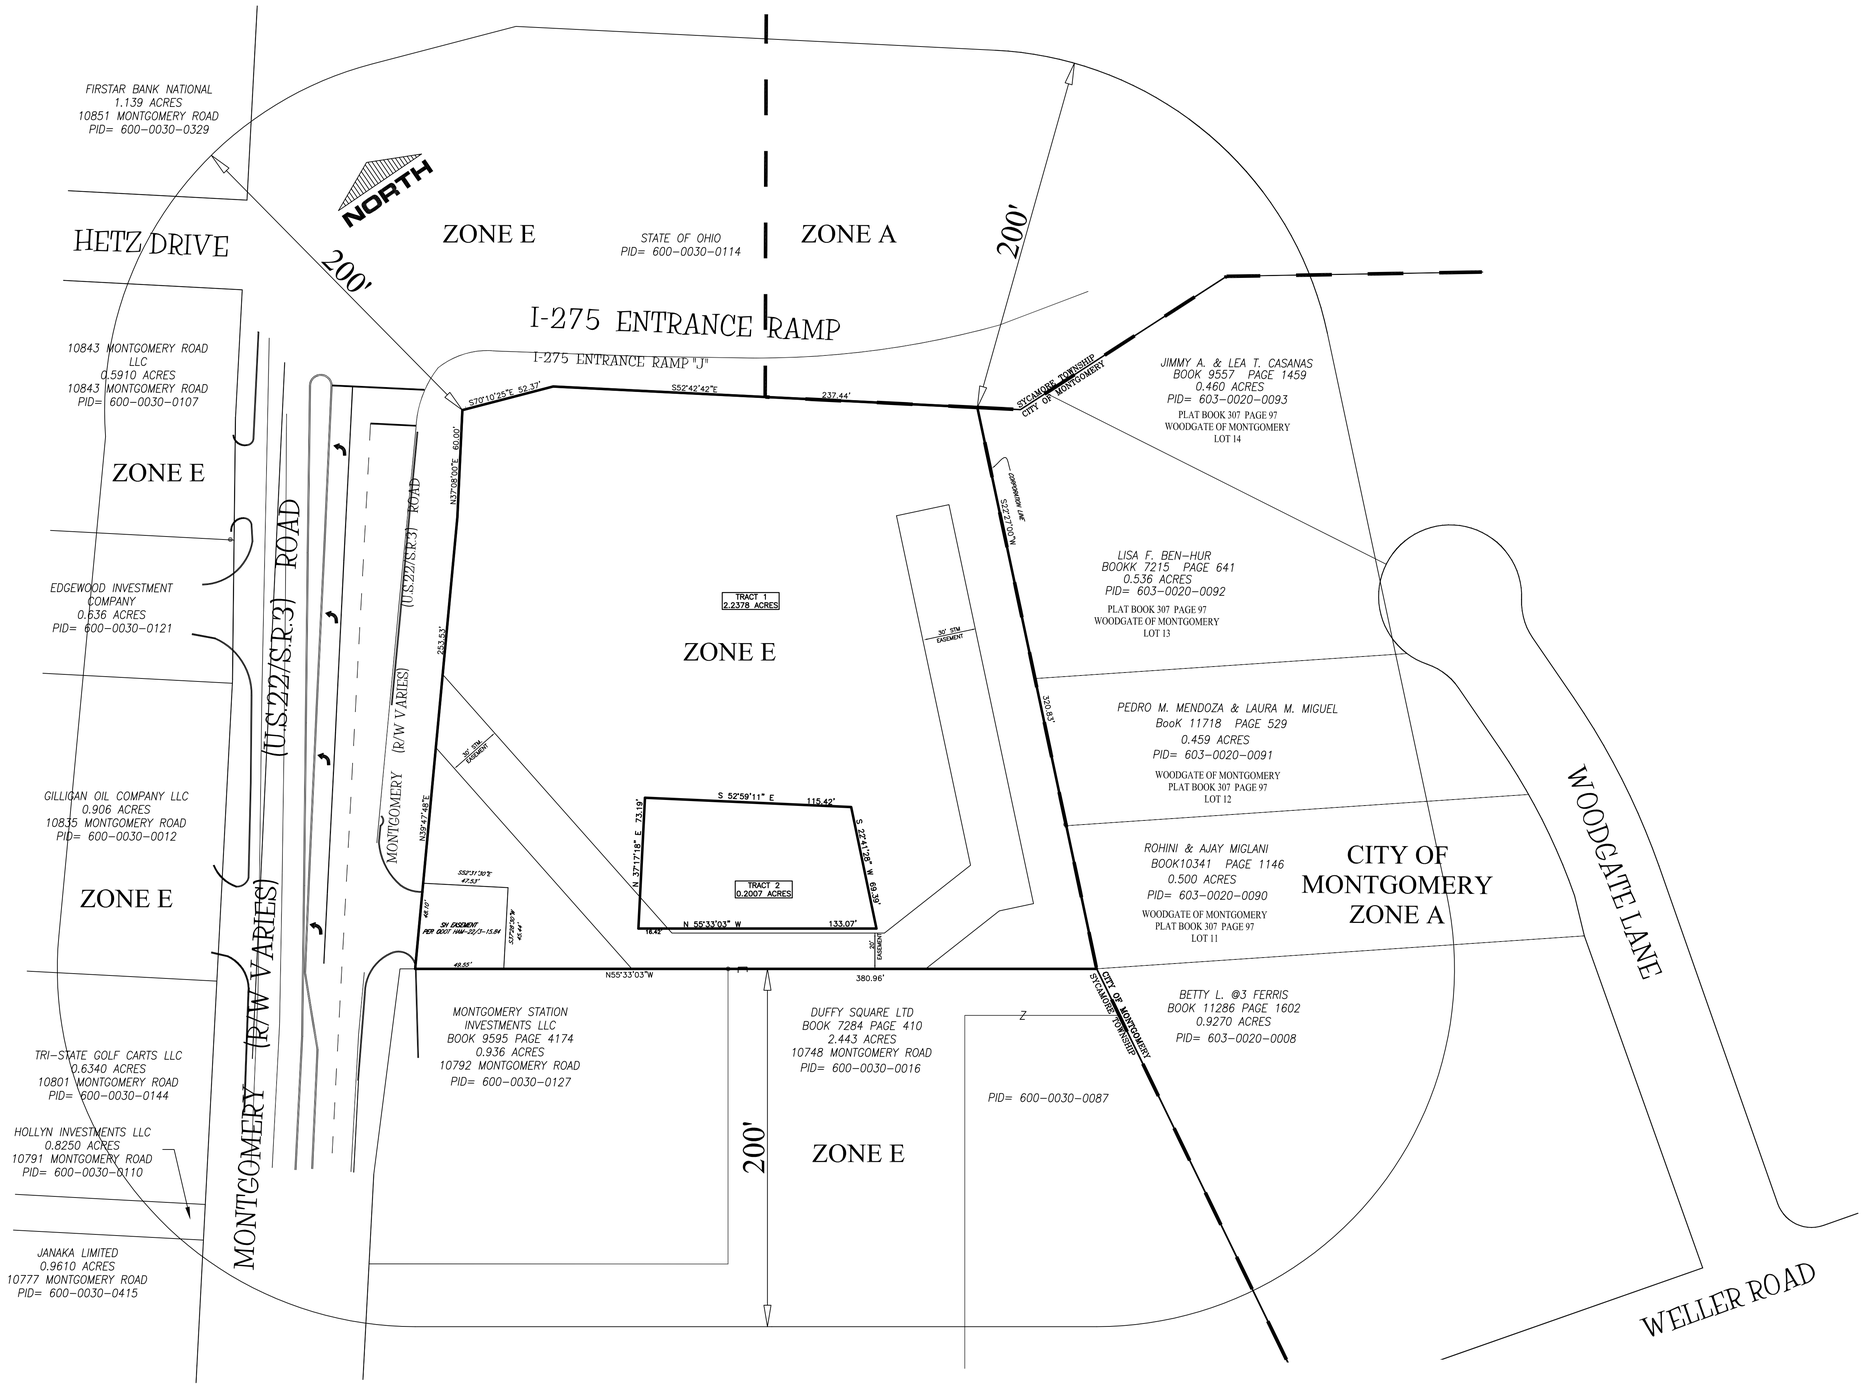

If this sheet is not 24" by 36" it is a reduced print, scale accordingly

PLANS PREPARED BY:

LAND CONSULTANTS
SBE Certified
associate companies and services
The Engineering Group
The Survey Company
Land Development Consulting
Community and Economic Planning

314 Front Street
Lawrenceburg, IN 47025
(812) 537-2145
Fax(812) 537-4901
(888) 537-2145

555 Gest Street
Suite 200
Cincinnati, OH 45203
(513) 381-1020
Fax(513) 381-1070

WWW.LANDCONSUL.COM

IN ASSOCIATION WITH:

Kara Burkhardt Meineke

2331 Far Hills Avenue
Suite 202
Dayton, OH 45419
Phone: (937)-838-6930
Fax: (815) 417-6755
KBURK999@SBCGLOBAL.NET

NO.	DESCRIPTION	DATE

REVISIONS

PLANS PREPARED FOR:

Kimco Realty Corporation

5737 Bigger Road
Dayton, OH 45440

PROJECT NAME:

Eddie Merlot Lot Split

10808 Montgomery Road
Sycamore Township
Hamilton County, Ohio

SHEET TITLE:

ZONE PLAT

LC PROJ. NO. 81346802	BASE FILE NAME 008-13.dwg
KBM PROJ. NO. 008-13	TAB NAME Zone Plat
DATE 3/18/13	DRAWING NO. C-2
SCALE 1"=40'	SHEET 2 of 2